


ASHEVILLE REGIONAL AIRPORT (AVL) AIRPORT LAYOUT PLAN


August 2024



Designed By:	Drawn By:	Checked By:
CHA	ARC	PM
Issue Date:	Project No:	Scale:
Aug 2024	68167	AS SHOWN

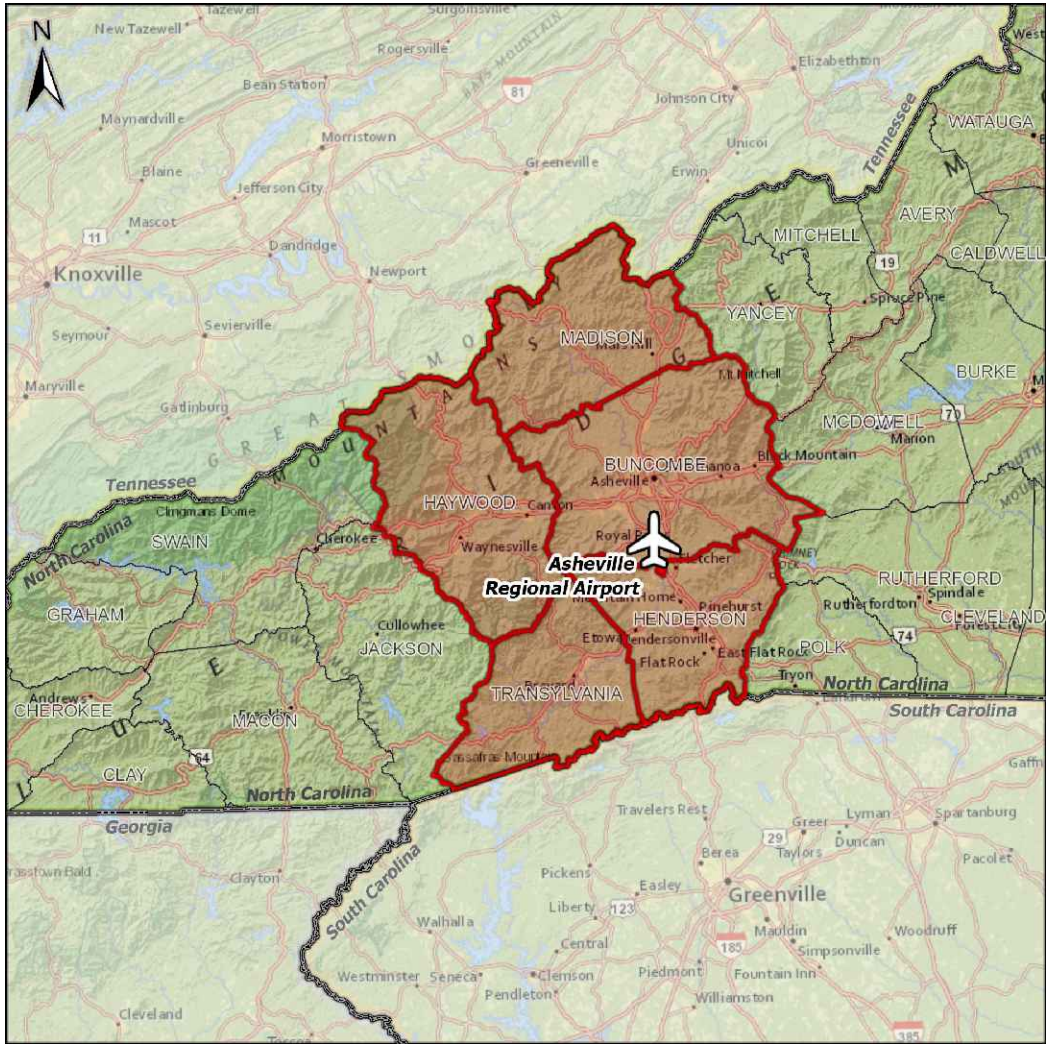


LOCATION MAP

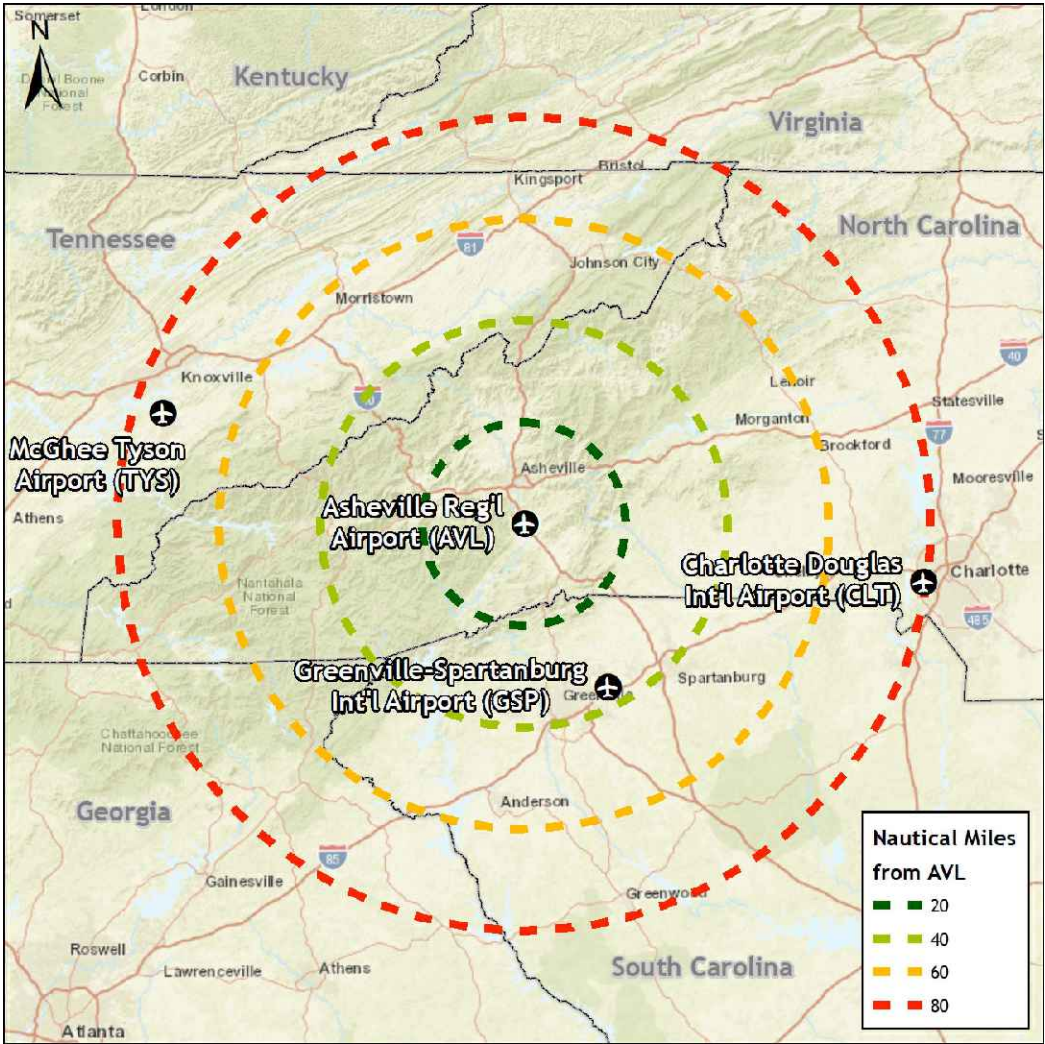

VICINITY MAP

ASHEVILLE REGIONAL AIRPORT

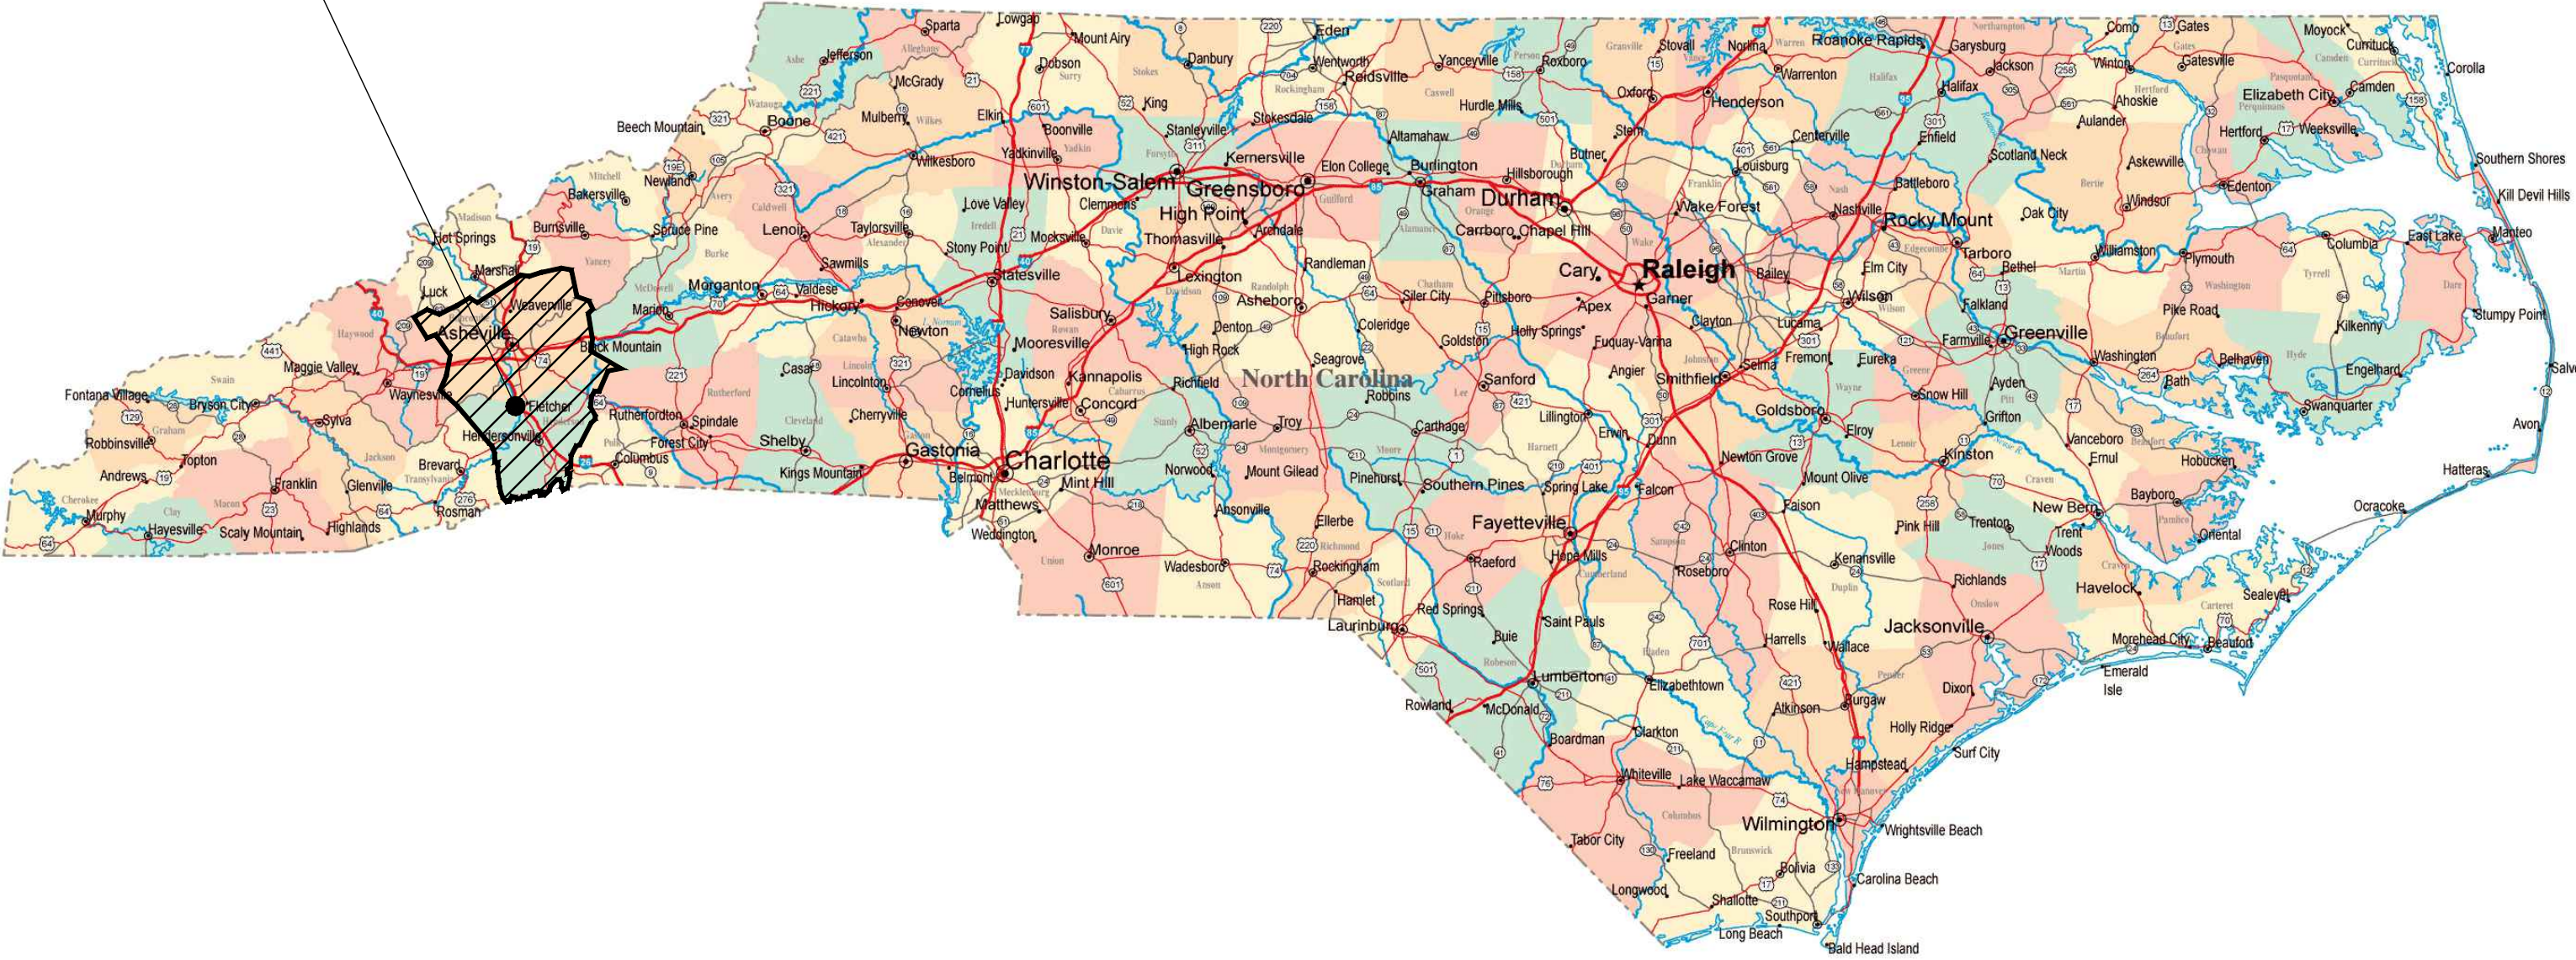

STATE MAP

TABLE OF CONTENTS	
SHEET NUMBER	SHEET TITLE
1	Title Sheet
2	Data Sheet
3	Existing Airport Layout Plan
4	Future Airport Layout Plan
5	Airspace Plan (1 of 2)
6	Airspace Plan (2 of 2)
7	Inner Approach Surfaces - Runway 17
8	Inner Approach Surfaces - Runway 35
9	Terminal Area Plan (1 of 3)
10	Terminal Area Plan (2 of 3)
11	Terminal Area Plan (3 of 3)
12	Land Use Plan
13	Airport Property Map
14	Airport Property Map Tables

FAA APPROVAL LETTER

FEDERAL AVIATION
ADMINISTRATION
APPROVAL

FEDERAL AVIATION ADMINISTRATION APPROVED SUBJECT TO
COMMENTS AND CONDITIONS NOTED IN LETTER FROM MANAGER,
MEMPHIS AIRPORTS DISTRICT OFFICE DATED [INSERT DATE].

NORTH CAROLINA
DEPARTMENT
OF AVIATION
APPROVAL

[INSERT NAME]
[INSERT TITLE] NORTH CAROLINA DEPARTMENT OF
AVIATION

ASHEVILLE REGIONAL
AIRPORT
APPROVAL

[INSERT NAME]
[INSERT TITLE], ASHEVILLE REGIONAL AIRPORT

ASHEVILLE REGIONAL AIRPORT
AIRPORT LAYOUT PLAN

TITLE SHEET

PROJECT:

TITLE:

DRAWING NO.

AIRPORT DATA		
ASHEVILLE REGIONAL AIRPORT		
61 TERMINAL DRIVE		
FLETCHER, NC 28732		
BUNCOMBE COUNTY		
ITEM	EXISTING	FUTURE
AIRPORT OWNER	GREATER ASHEVILLE REGIONAL AIRPORT AUTHORITY	
STATE SERVICE LEVEL	AIR CARRIER	
NPIAS SERVICE LEVEL	PRIMARY - SMALL HUB / COMMERCIAL SERVICE	
AIRPORT REFERENCE CODE	C-III	
MEAN MAX. TEMPERATURE HOTTEST MONTH	85.3°	
AIRPORT ELEVATION (MSL)	2,164'	
RUNWAY DESIGN CODE	C-IV	
AIRPORT REFERENCE POINT (NAD83)	35° 26' 10.01" N	35° 26' 14.65" N
	82° 32' 31.37" W	82° 32' 33.44" W
AIRPORT TERMINAL AREA NAVAIDS	ROTATING BEACON, SEGMENTED CIRCLE, LOCALIZER, GLIDE SLOPE, PAPI	ROTATING BEACON, SEGMENTED CIRCLE, LOCALIZER, GLIDE SLOPE, PAPI
MAGNETIC DECLINATION	6° 55' W CHANGING BY 0° 3' W ANNUALLY (APRIL 2024)	
	NOAA NATION CENTERS FOR ENVIRONMENTAL INFORMATION	

Runway Safety Area Data					
Description		Runway 17-35			
		Existing		Future	
		17	35	17	35
Runway Safety Area (RSA)	(R) Length Beyond Runway End	1,000'	1,000'	1,000'	1,000'
	(P) Length Prior to Runway End	600'	600'	600'	600'
	(C) Width	500'	500'	500'	500'
Runway Object Free Area (ROFA)	(R) Length Beyond Runway End	600'	600'	600'	600'
	(P) Length Prior to Runway End	800'	800'	800'	800'
	(Q) Width	800'	800'	800'	800'
Approach Runway Protection Zone (RPZ)	(L) Length	2,500'	2,500'	2,500'	2,500'
	(U) Inner Width	1,000'	1,000'	1,000'	1,000'
	(V) Outer Width	1,750'	1,750'	1,750'	1,750'
Departure Runway Protection Zone (RPZ)	(L) Length	1,700'	1,700'	1,700'	1,700'
	(U) Inner Width	500'	500'	500'	500'
	(V) Outer Width	1,010'	1,010'	1,010'	1,010'
Runway Obstacle Free Zone (ROFZ)	Length Beyond Runway End	200'	200'	200'	200'
	Width	400'	400'	400'	400'


RUNWAY DATA					
DESCRIPTION		RUNWAY 17-35			
		EXISTING		FUTURE	
		17	35	17	35
RUNWAY LENGTH		8,002'		9,002'	
RUNWAY WIDTH		150'		150'	
PAVEMENT TYPE / SURFACE TYPE		ASPHALT - GROOVED		ASPHALT - GROOVED	
PAVEMENT STRENGTH (SINGLE)		120,000		120,000	
PAVEMENT STRENGTH (DUAL)		219,000		219,000	
PAVEMENT STRENGTH (DUAL TANDEM)		404,000		404,000	
PAVEMENT STRENGTH (DOUBLE DUAL TANDEM)		837,000		837,000	
EFFECTIVE RUNWAY GRADIENT		0.67		0.67	
APPROACH TYPE		PRECISION		PRECISION	
APPROACH VISIBILITY MINIMUM		½ MILE		½ MILE	
RUNWAY CATEGORY (14 CFR PART 77)		PRECISION		PRECISION	
APPROACH SLOPE (14 CFR PART 77)		50:1		50:1	
DESIGN AIRCRAFT		BOEING 737-800		BOEING 737-800	
RUNWAY DESIGN CODE (RDC)		C-IV		C-IV	
APPROACH RUNWAY REFERENCE CODE (APRC)		D / IV / 2400		D-IV / 2400	
DEPARTURE RUNWAY REFERENCE CODE (DPRC)		D / IV D / V		D / IV D / V	
DEPARTURE RUNWAY SURFACE		YES		YES	
APPROACH SURFACE TYPE		#5 & #6		#5 & #6	
TOUCHDOWN ZONE ELEVATION		2,140.9'		2,140.9'	
HORIZONTAL / VERTICAL DATUM		NAV 83 / NAVD 88			
AERONAUTICAL SURVEY		VERTICALLY GUIDED			
RUNWAY MARKINGS		PRECISION		PRECISION	
RUNWAY LIGHTING		HIRL	HIRL	HIRL	HIRL
APPROACH LIGHTING		MALSR	MALSR	MALSR	MALSR
INSTRUMENT & NAVIGATIONAL AIDS		MALSR, PAPI (P4R), CENTERLINE LIGHTING	MALSR, PAPI (P4L), TDZ & CENTERLINE LIGHTING	MALSR, PAPI (P4R), CENTERLINE LIGHTING	MALSR, PAPI (P4L), TDZ & CENTERLINE LIGHTING
"RUNWAY END COORDINATES & ELEVATIONS"	LATITUDE	35° 26' 48.97" N	35° 25' 32.86" N	35° 26' 56.41" N	35° 25' 32.86" N
	LONGITUDE	82° 32' 49.00" W	82° 32' 14.72" W	82° 32' 52.24" W	82° 32' 14.72" W
	ELEVATION	2,163.9'	2,117.4'	2163.9'	2,117.4'
DECLARED DISTANCES	TORA	8,002'	8,002'	9,002'	9,002'
	TODA	8,002'	8,002'	9,002'	9,002'
	ASDA	8,002'	8,002'	9,002'	9,002'
	LDA	8,002'	8,002'	9,002'	9,002'

APPROACH SURFACES					
SURFACE #		RUNWAY 17-35			
		EXISTING		FUTURE	
		17	35	17	35
		#5/#6	#5/#6	#5/#6	#5/#6
APPROACH DIMENSIONS	A	200' / 0'	200' / 0'	200' / 0'	200' / 0'
	B	400' / 350*	400' / 350*	400' / 350*	400' / 350*
	C	3,400' / 1,520'	3,400' / 1,520'	3,400' / 1,520'	3,400' / 1,520'
	D	10,000' / 10,200'	10,000' / 10,200'	10,000' / 10,200'	10,000' / 10,200'
SLOPE		34:1/30:1	34:1/30:1	34:1/30:1	34:1/30:1

*(RUNWAY WIDTH + 200')


MODIFICATION TO FAA STANDARDS	
	NONE

Taxiway Data											
Taxiway Name		Taxiway Lighting		Taxiway Design Group		Taxiway Width		Taxiway Safety Area		Taxiway Object Free Area	
Existing	Future	Existing	Future	Existing	Future	Existing	Future	Existing	Future	Existing	Future
A	A	MITL	MITL	5	5	75'	75'	171'	171'	243'	243'
B	B	MITL	MITL	5	5	75'	75'	171'	171'	243'	243'
C	C	MITL	MITL	5	5	75'	75'	171'	171'	243'	243'
D	D	MITL	MITL	5	5	75'	75'	171'	171'	243'	243'
E	E	MITL	MITL	2	2	35'	35'	79'	79'	124'	124'
F	F	MITL	MITL	5	5	75'	75'	171'	171'	243'	243'
G	G	MITL	MITL	2	2	35'	35'	79'	79'	124'	124'
H	H	MITL	MITL	2	2	35'	35'	79'	79'	124'	124'
J	J	MITL	MITL	2	2	35'	35'	79'	79'	124'	124'
K	K	MITL	MITL	2	2	35'	35'	79'	79'	124'	124'
A1	A1	MITL	MITL	5	5	75'	75'	171'	171'	243'	243'
A2	A2	MITL	MITL	5	5	75'	75'	171'	171'	243'	243'
A3	A3	MITL	MITL	5	5	75'	75'	171'	171'	243'	243'
A4	A4	MITL	MITL	5	5	75'	75'	171'	171'	243'	243'
A5	A5	MITL	MITL	5	5	75'	75'	171'	171'	243'	243'
A6	A6	MITL	MITL	5	5	75'	75'	171'	171'	243'	243'
A7	A7	MITL	MITL	5	5	75'	75'	171'	171'	243'	243'
A8	A8	MITL	MITL	5	5	75'	75'	171'	171'	243'	243'
B1	B1	MITL	MITL	5	5	75'	75'	171'	171'	243'	243'
B3	B3	MITL	MITL	5	5	75'	75'	171'	171'	243'	243'
B5	B5	MITL	MITL	5	5	75'	75'	171'	171'	243'	243'

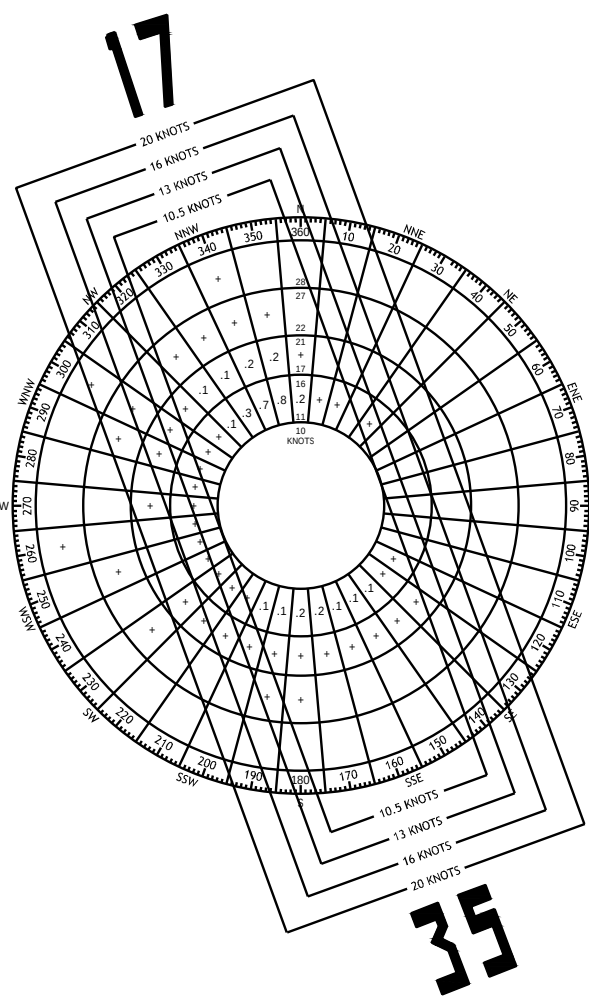


Visual Flight Rules Weather Coverage				
Runway	10.5 Knots	13 Knots	16 Knots	20 Knots
17-35	99.55%	99.89%	99.99%	100%

SOURCE: NOAA, NATIONAL CLIMATE CENTER; STATION 723150 (2013-2022,
ASHEVILLE REGIONAL AIRPORT

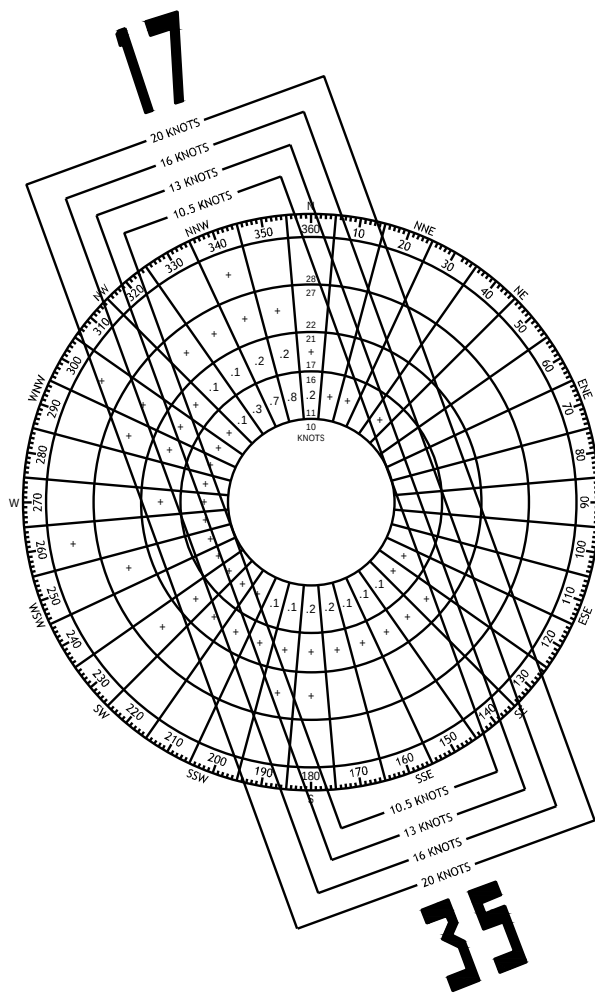

All Weather Coverage				
Runway	10.5 Knots	13 Knots	16 Knots	20 Knots
17-35	99.60%	99.89%	99.98%	100%

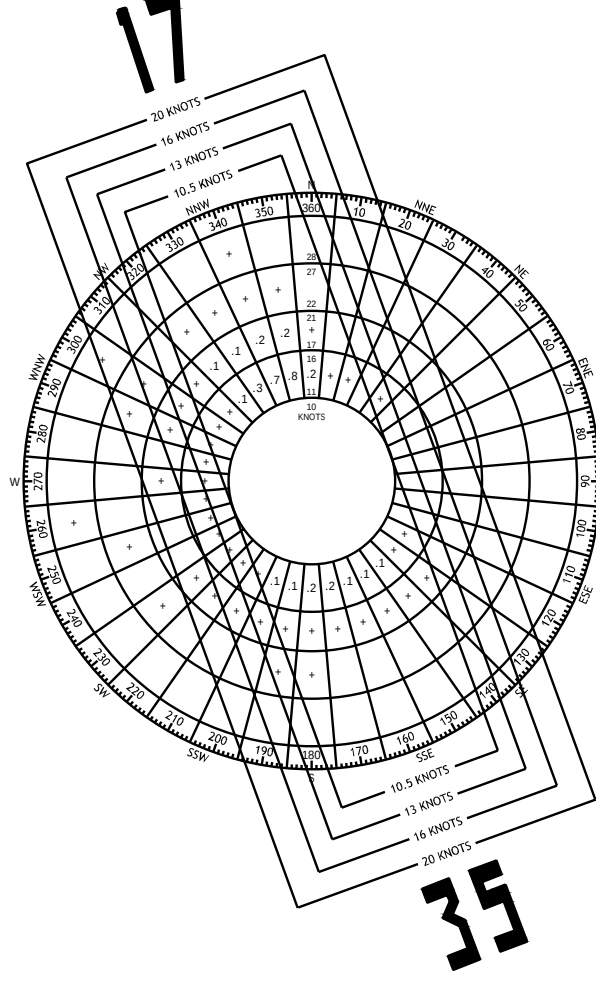

Instrument Flight Rules Weather Coverage				
Runway	10.5 Knots	13 Knots	16 Knots	20 Knots
17-35	99.74%	99.87%	99.96%	99.99%



Designed By: CHA	Drawn By: ARC	Checked By: PM
Issue Date: Aug 2024	Project No: 68167	Scale: AS SHOWN


-	-	-	-
REV	BY	DESCRIPTION	DATE

PROJECT: ASHEVILLE REGIONAL AIRPORT
AIRPORT LAYOUT PLAN

TITLE: DATA SHEET

DRAWING NO.




2 OF 14

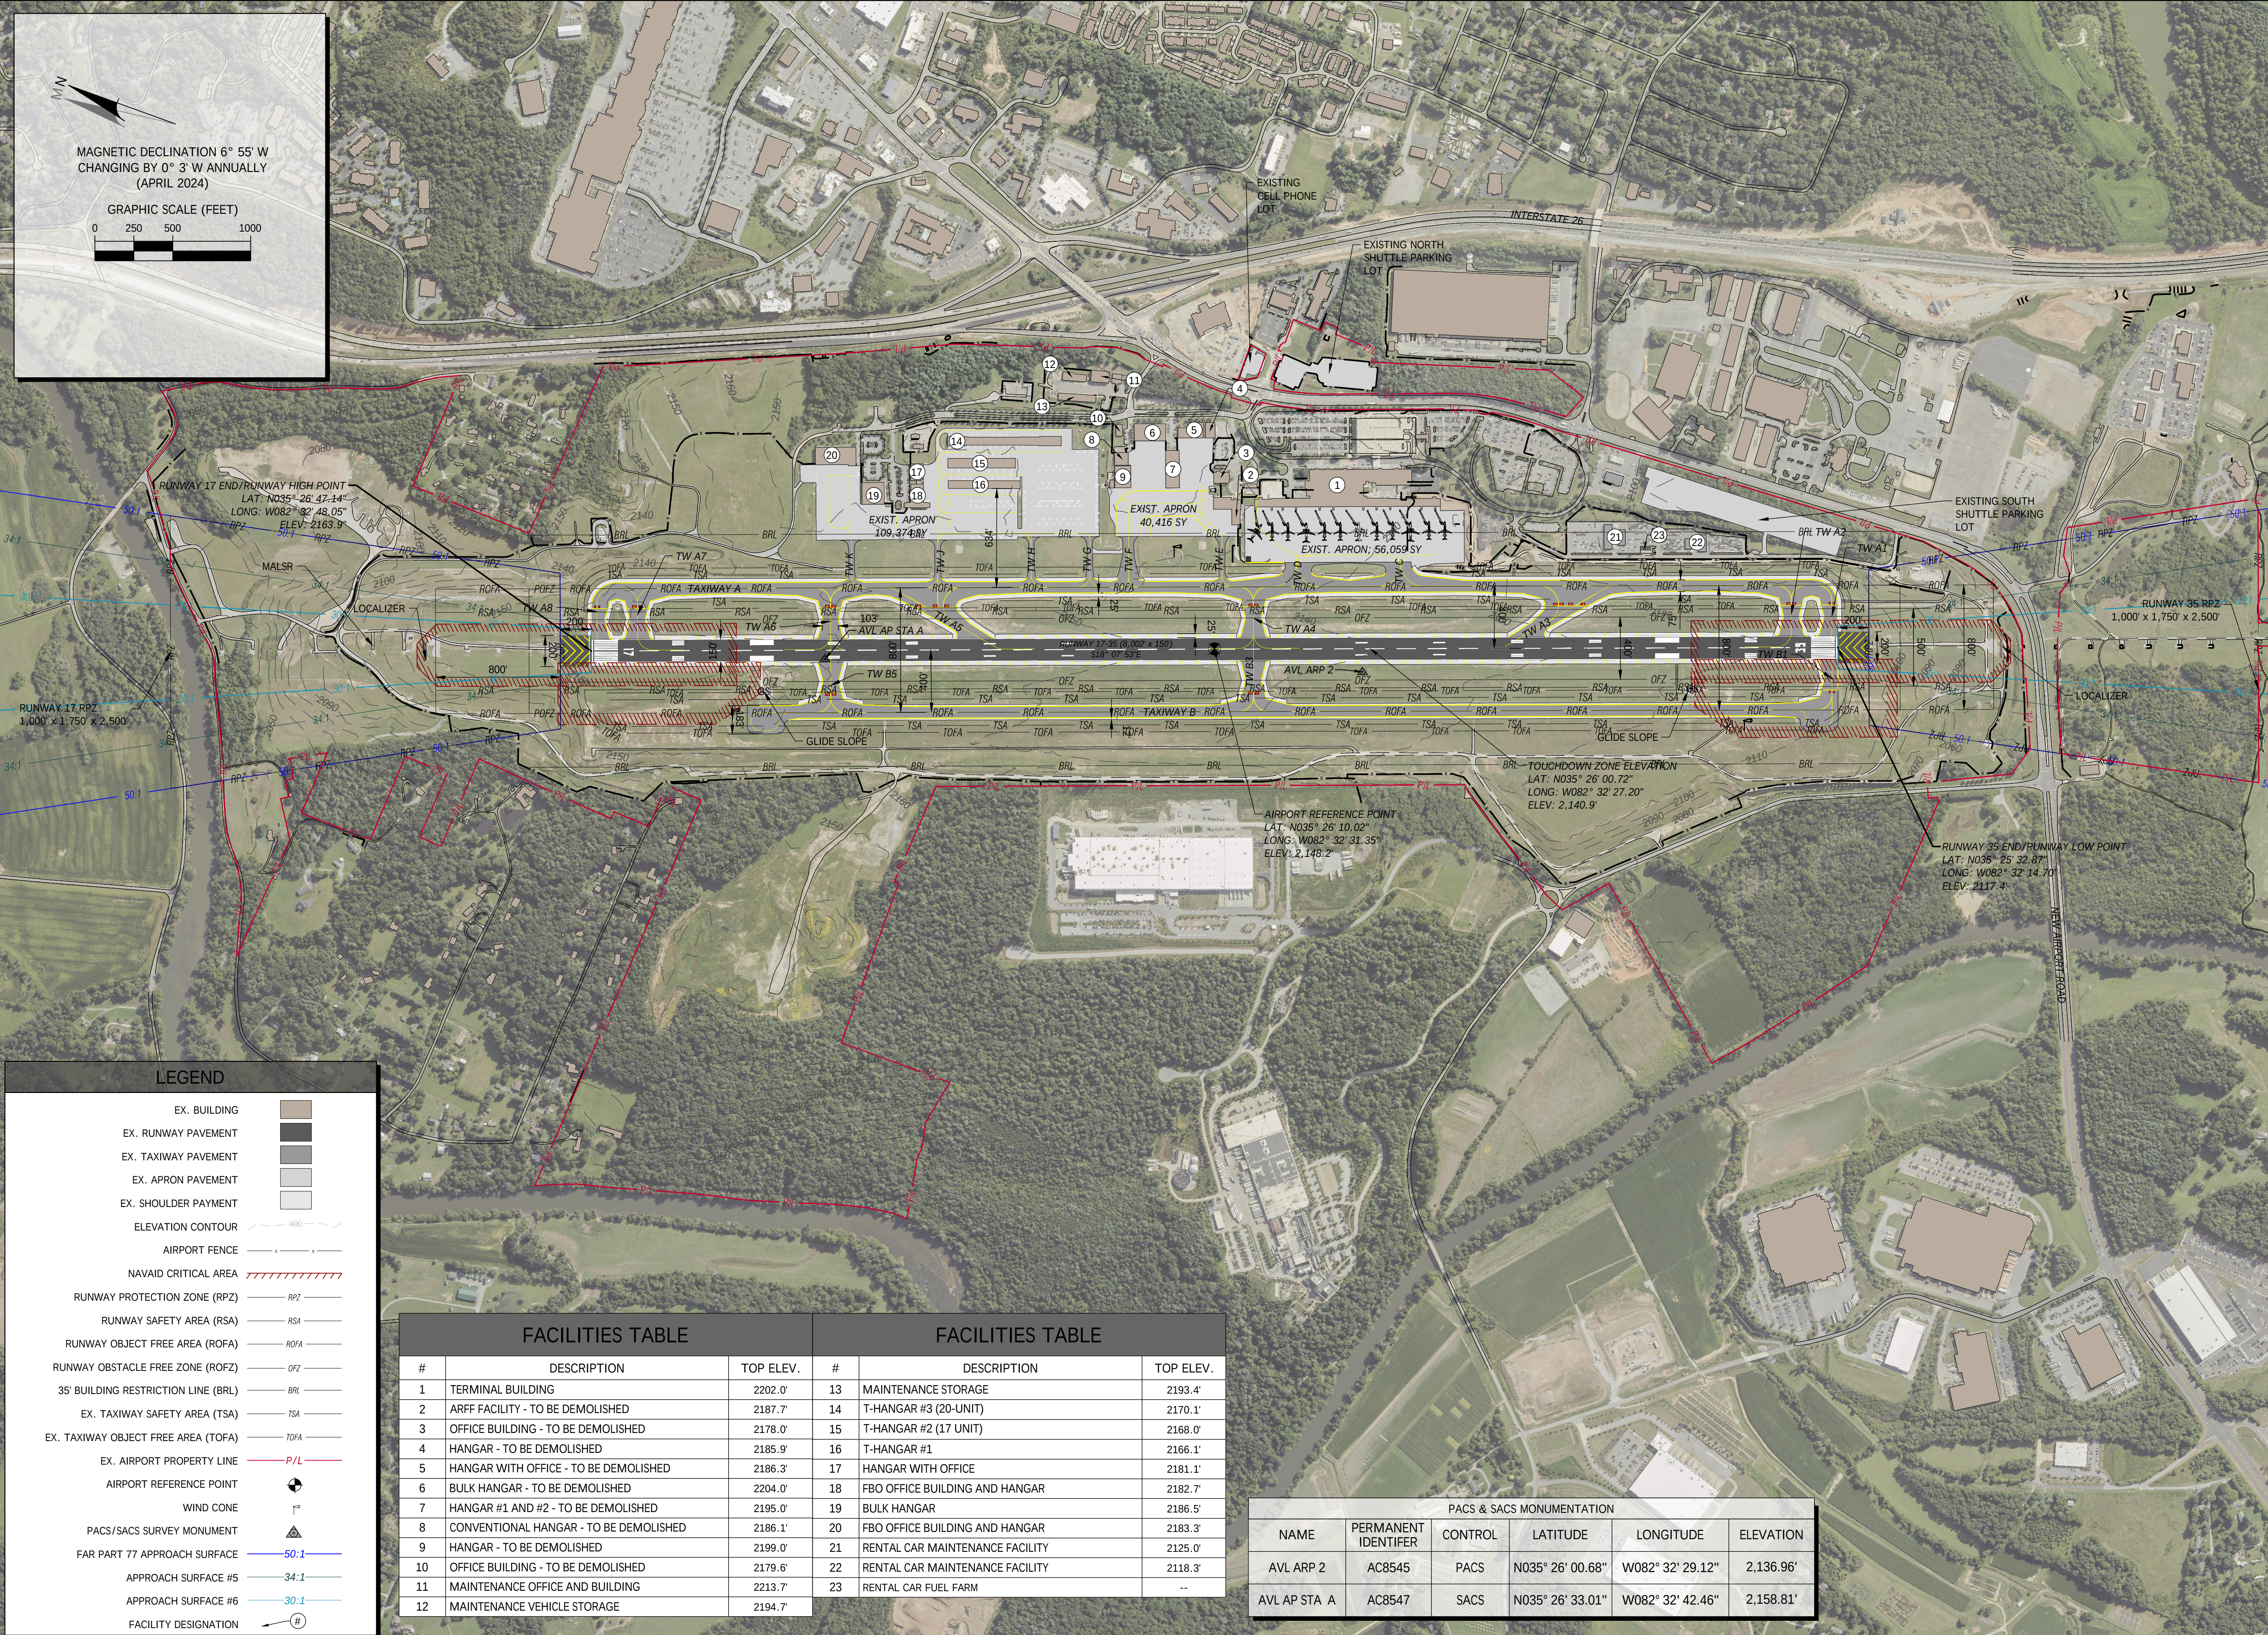








PROJECT: ASHEVILLE REGIONAL AIRPORT AIRPORT LAYOUT PLAN	TITLE: FUTURE AIRPORT LAYOUT PLAN
DRAWING NO. 4 OF 14	

FACILITIES TABLE			FACILITIES TABLE			FACILITIES TABLE		
#	DESCRIPTION	TOP ELEV.	#	DESCRIPTION	TOP ELEV.	#	DESCRIPTION	TOP ELEV.
1	TERMINAL BUILDING	2202.0'	12	MAINTENANCE VEHICLE STORAGE	2194.7'	23	RENTAL CAR FUEL FARM	--
2	ARFF FACILITY - TO BE DEMOLISHED	2187.7'	13	MAINTENANCE STORAGE	2193.4'	24	FUTURE CONCOURSE AND GATE EXPANSION	TBD
3	OFFICE BUILDING - TO BE DEMOLISHED	2178.0'	14	T-HANGAR #3 (20-UNIT)	2170.1'	25	FUTURE TICKETING AND BAGGAGE PROCESSOR AREA	TBD
4	HANGAR - TO BE DEMOLISHED	2185.9'	15	T-HANGAR #2 (17 UNIT)	2168.0'	26	PARKING GARAGE 2	TBD
5	HANGAR WITH OFFICE - TO BE DEMOLISHED	2186.3'	16	T-HANGAR #1	2166.1'	27	PARKING GARAGE 3	TBD
6	BULK HANGAR - TO BE DEMOLISHED	2204.0'	17	HANGAR WITH OFFICE	2181.1'	28	FUEL FARM EXPANSION	TBD
7	HANGAR #1 AND #2 - TO BE DEMOLISHED	2195.0'	18	FBO OFFICE BUILDING AND HANGAR	2182.7'	29	SRE/MAINTENANCE FACILITY RELOCATION/EXPANSION	TBD
8	CONVENTIONAL HANGAR - TO BE DEMOLISHED	2186.1'	19	BULK HANGAR	2186.5'	30	COMMERCIAL DEVELOPMENT (NON-AERONAUTICAL)	TBD
9	HANGAR - TO BE DEMOLISHED	2199.0'	20	FBO OFFICE BUILDING AND HANGAR	2183.3'	31	AIR TRAFFIC CONTROL TOWER	TBD
10	OFFICE BUILDING - TO BE DEMOLISHED	2179.6'	21	RENTAL CAR MAINTENANCE FACILITY	2125.0'	32	ARFF RELOCATION	TBD
11	MAINTENANCE OFFICE AND BUILDING	2213.7'	22	RENTAL CAR MAINTENANCE FACILITY	2118.3'			

   	EXISTING	FUTURE
ELEVATION CONTOUR		N/A
AIRPORT FENCE		
NAVAID CRITICAL AREA (SEE PLAN VIEW LABELS)	N/A	
RUNWAY PROTECTION ZONE (RPZ)	N/A	
RUNWAY SAFETY AREA (RSA)	N/A	
RUNWAY OBJECT FREE AREA (ROFA)	N/A	
RUNWAY OBSTACLE FREE ZONE (ROFZ)	N/A	
35' BUILDING RESTRICTION LINE (BRL)	N/A	
TAXIWAY SAFETY AREA (TSA)	N/A	
TAXIWAY OBJECT FREE AREA (TOFA)	N/A	
AIRPORT PROPERTY LINE	N/A	
AIRPORT REFERENCE POINT	N/A	
WIND CONE		
PACS/SACS SURVEY MONUMENT		N/A
FAR PART 77 APPROACH SURFACE	N/A	
APPROACH SURFACE #5	N/A	
APPROACH SURFACE #6	N/A	
FACILITY DESIGNATION		

4 OF 14

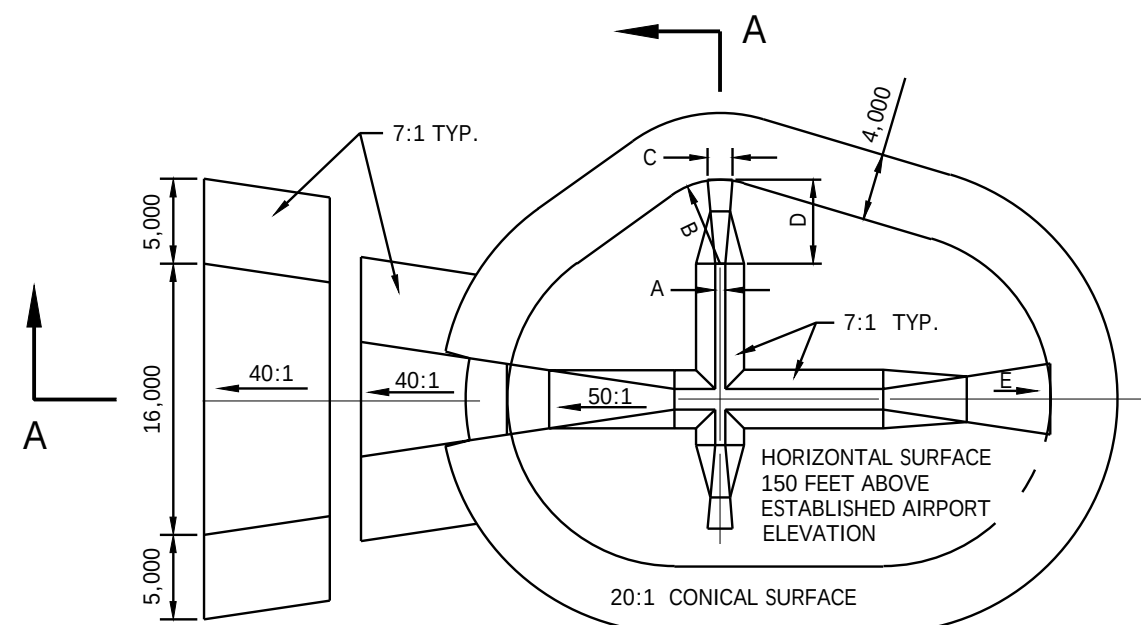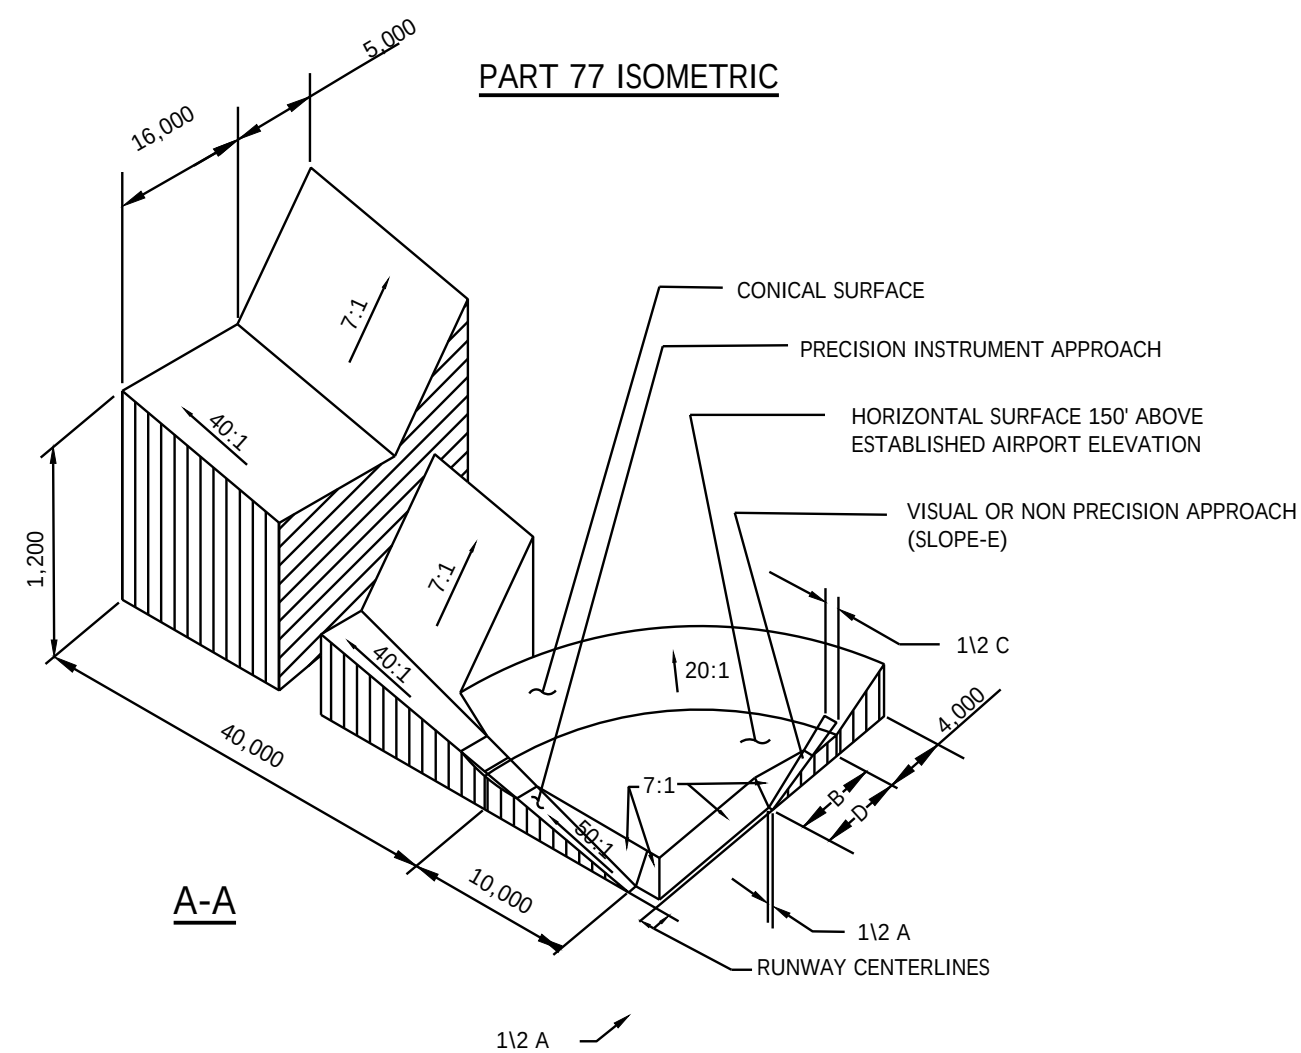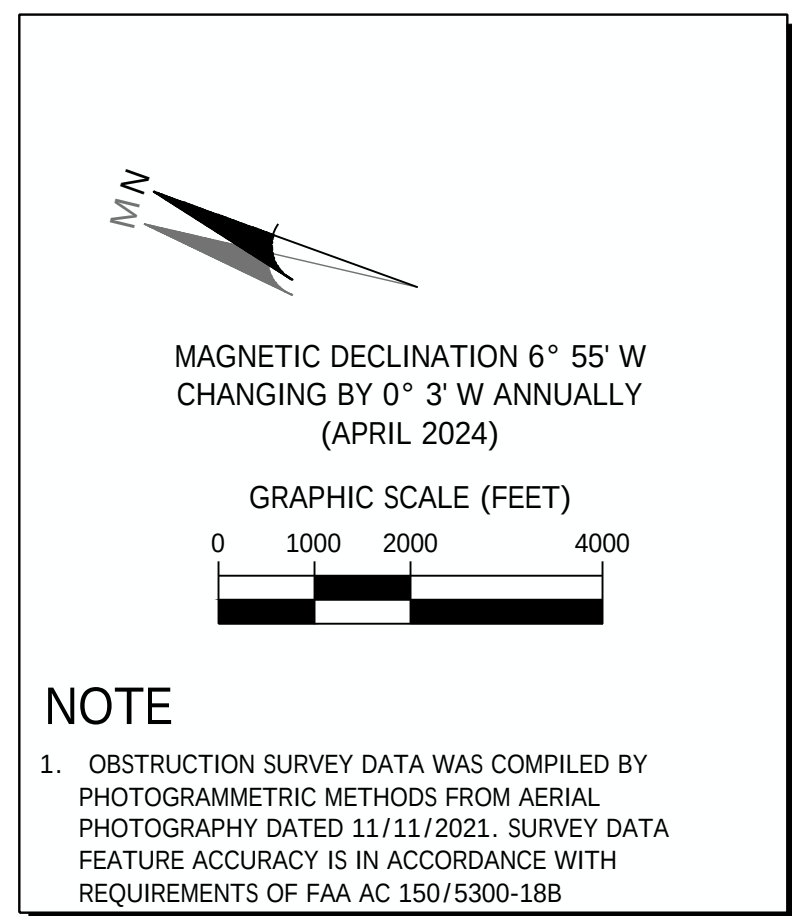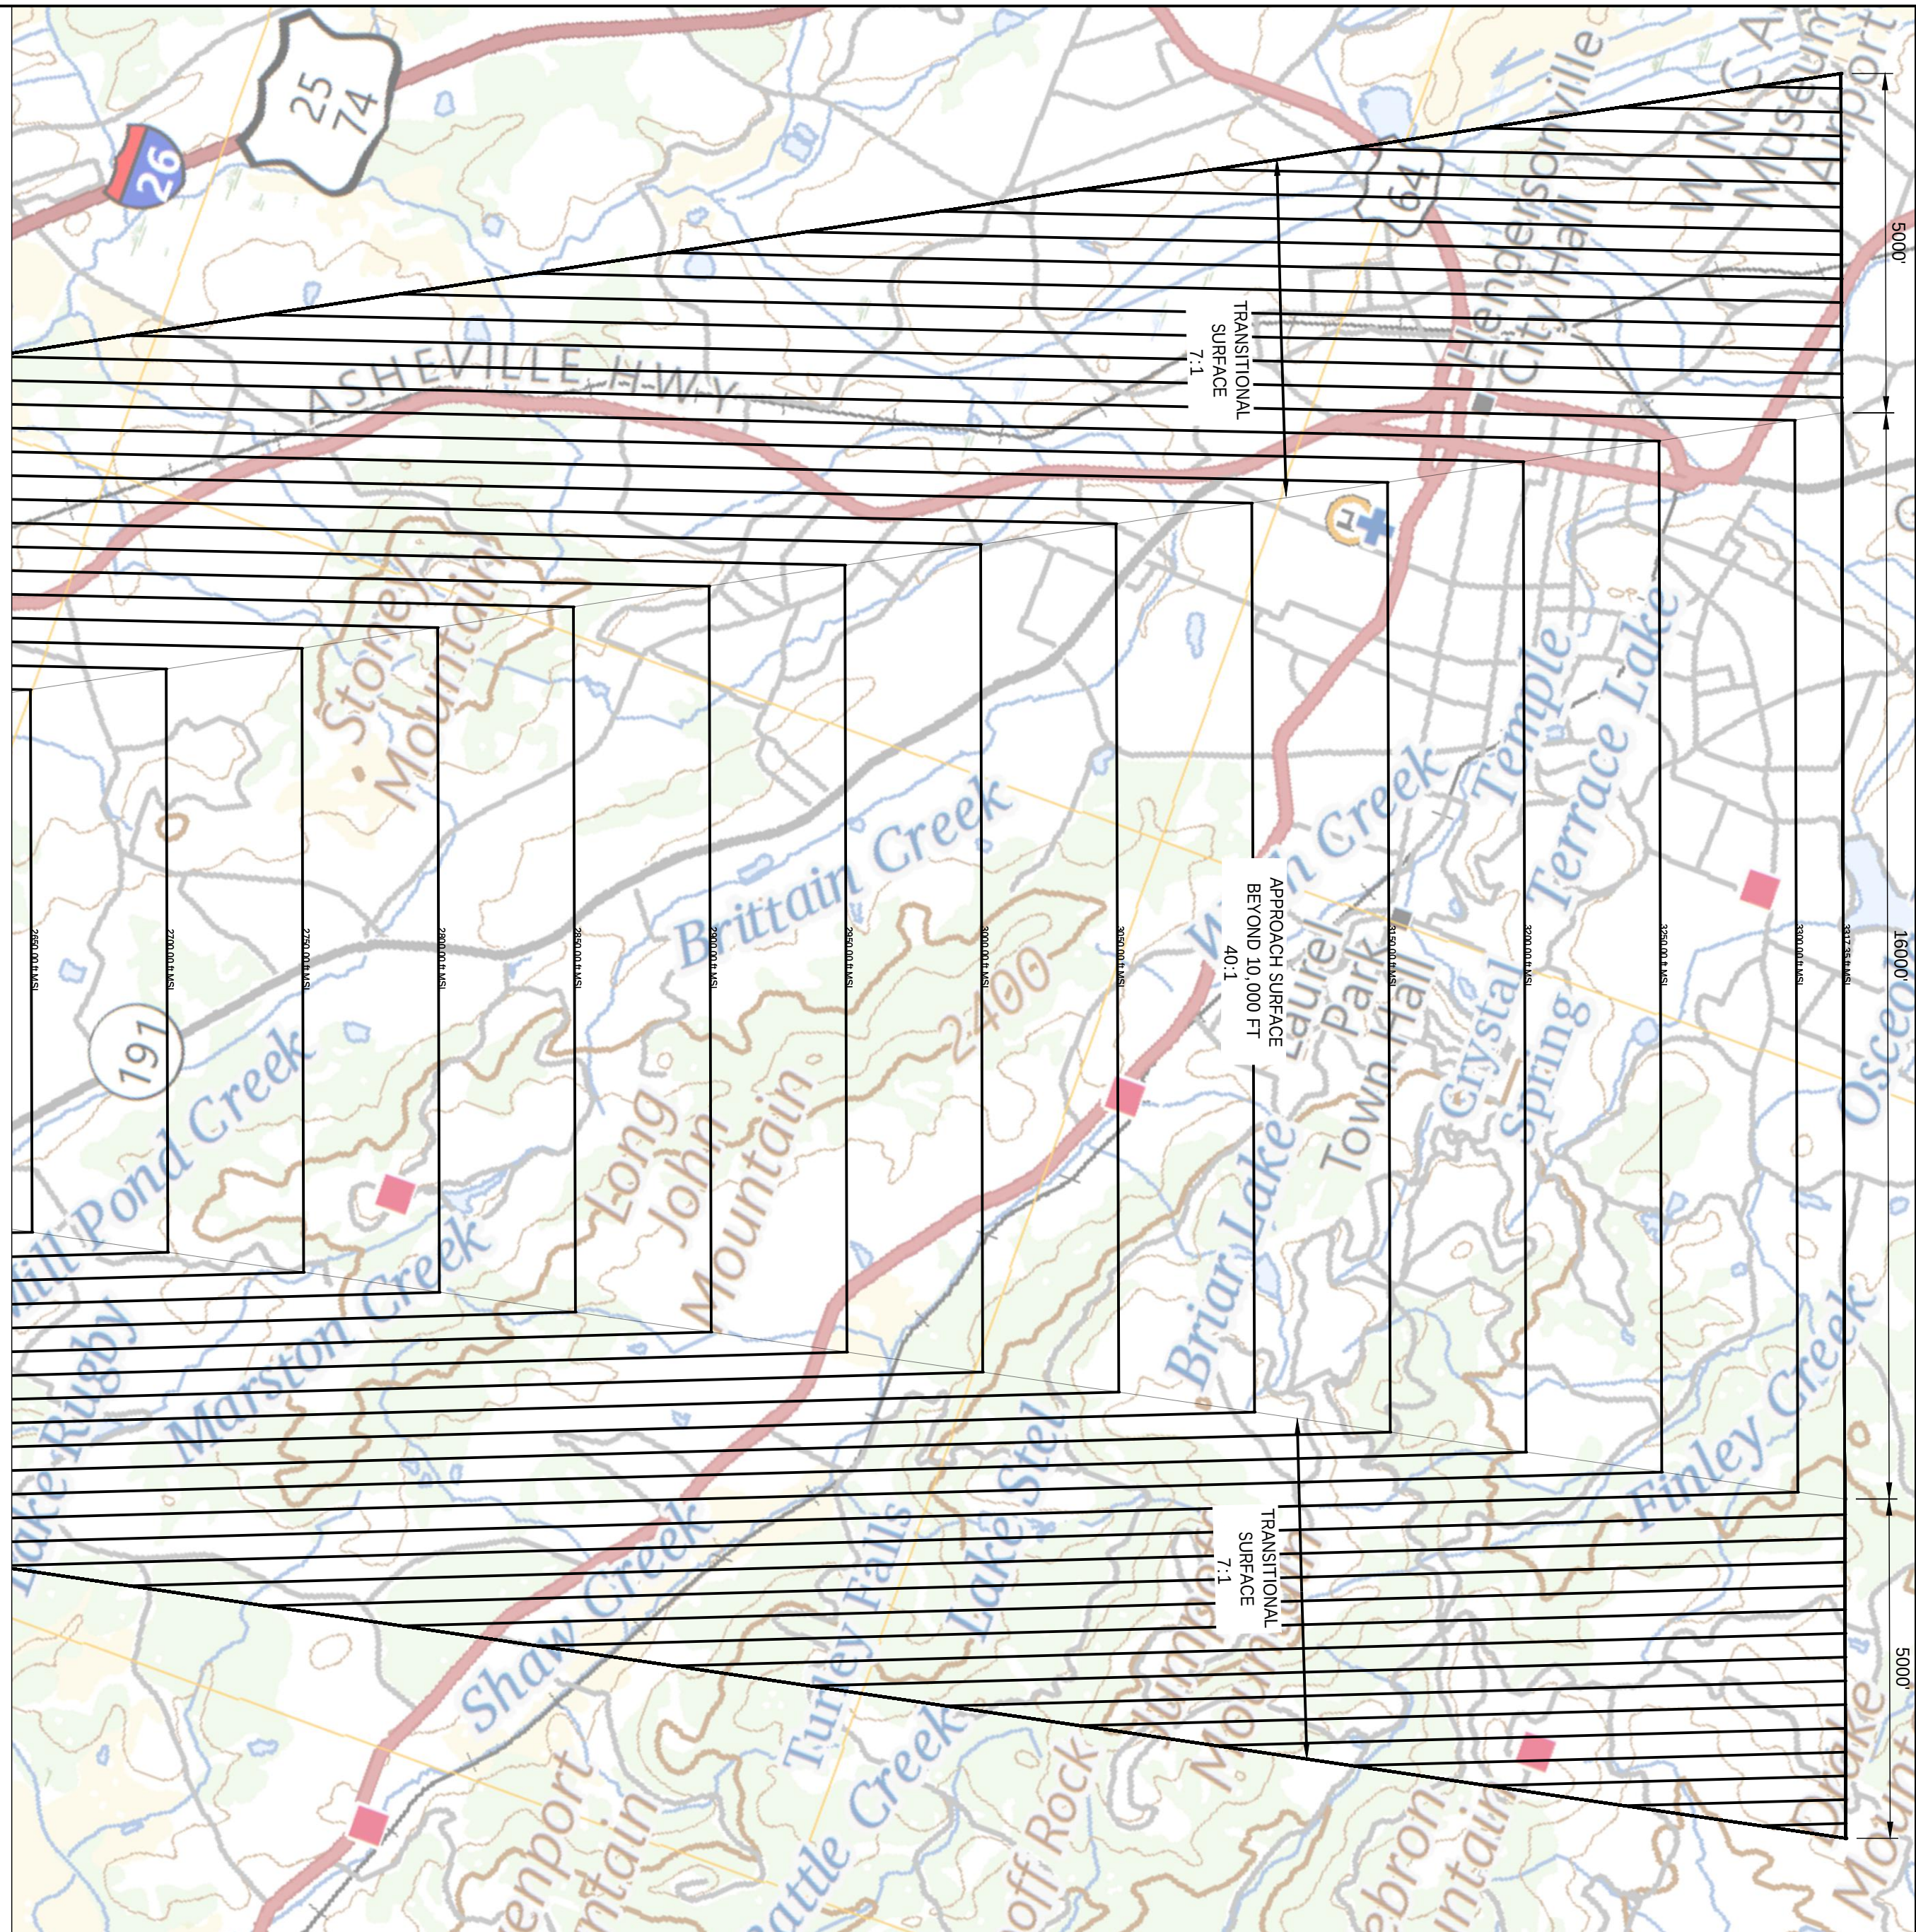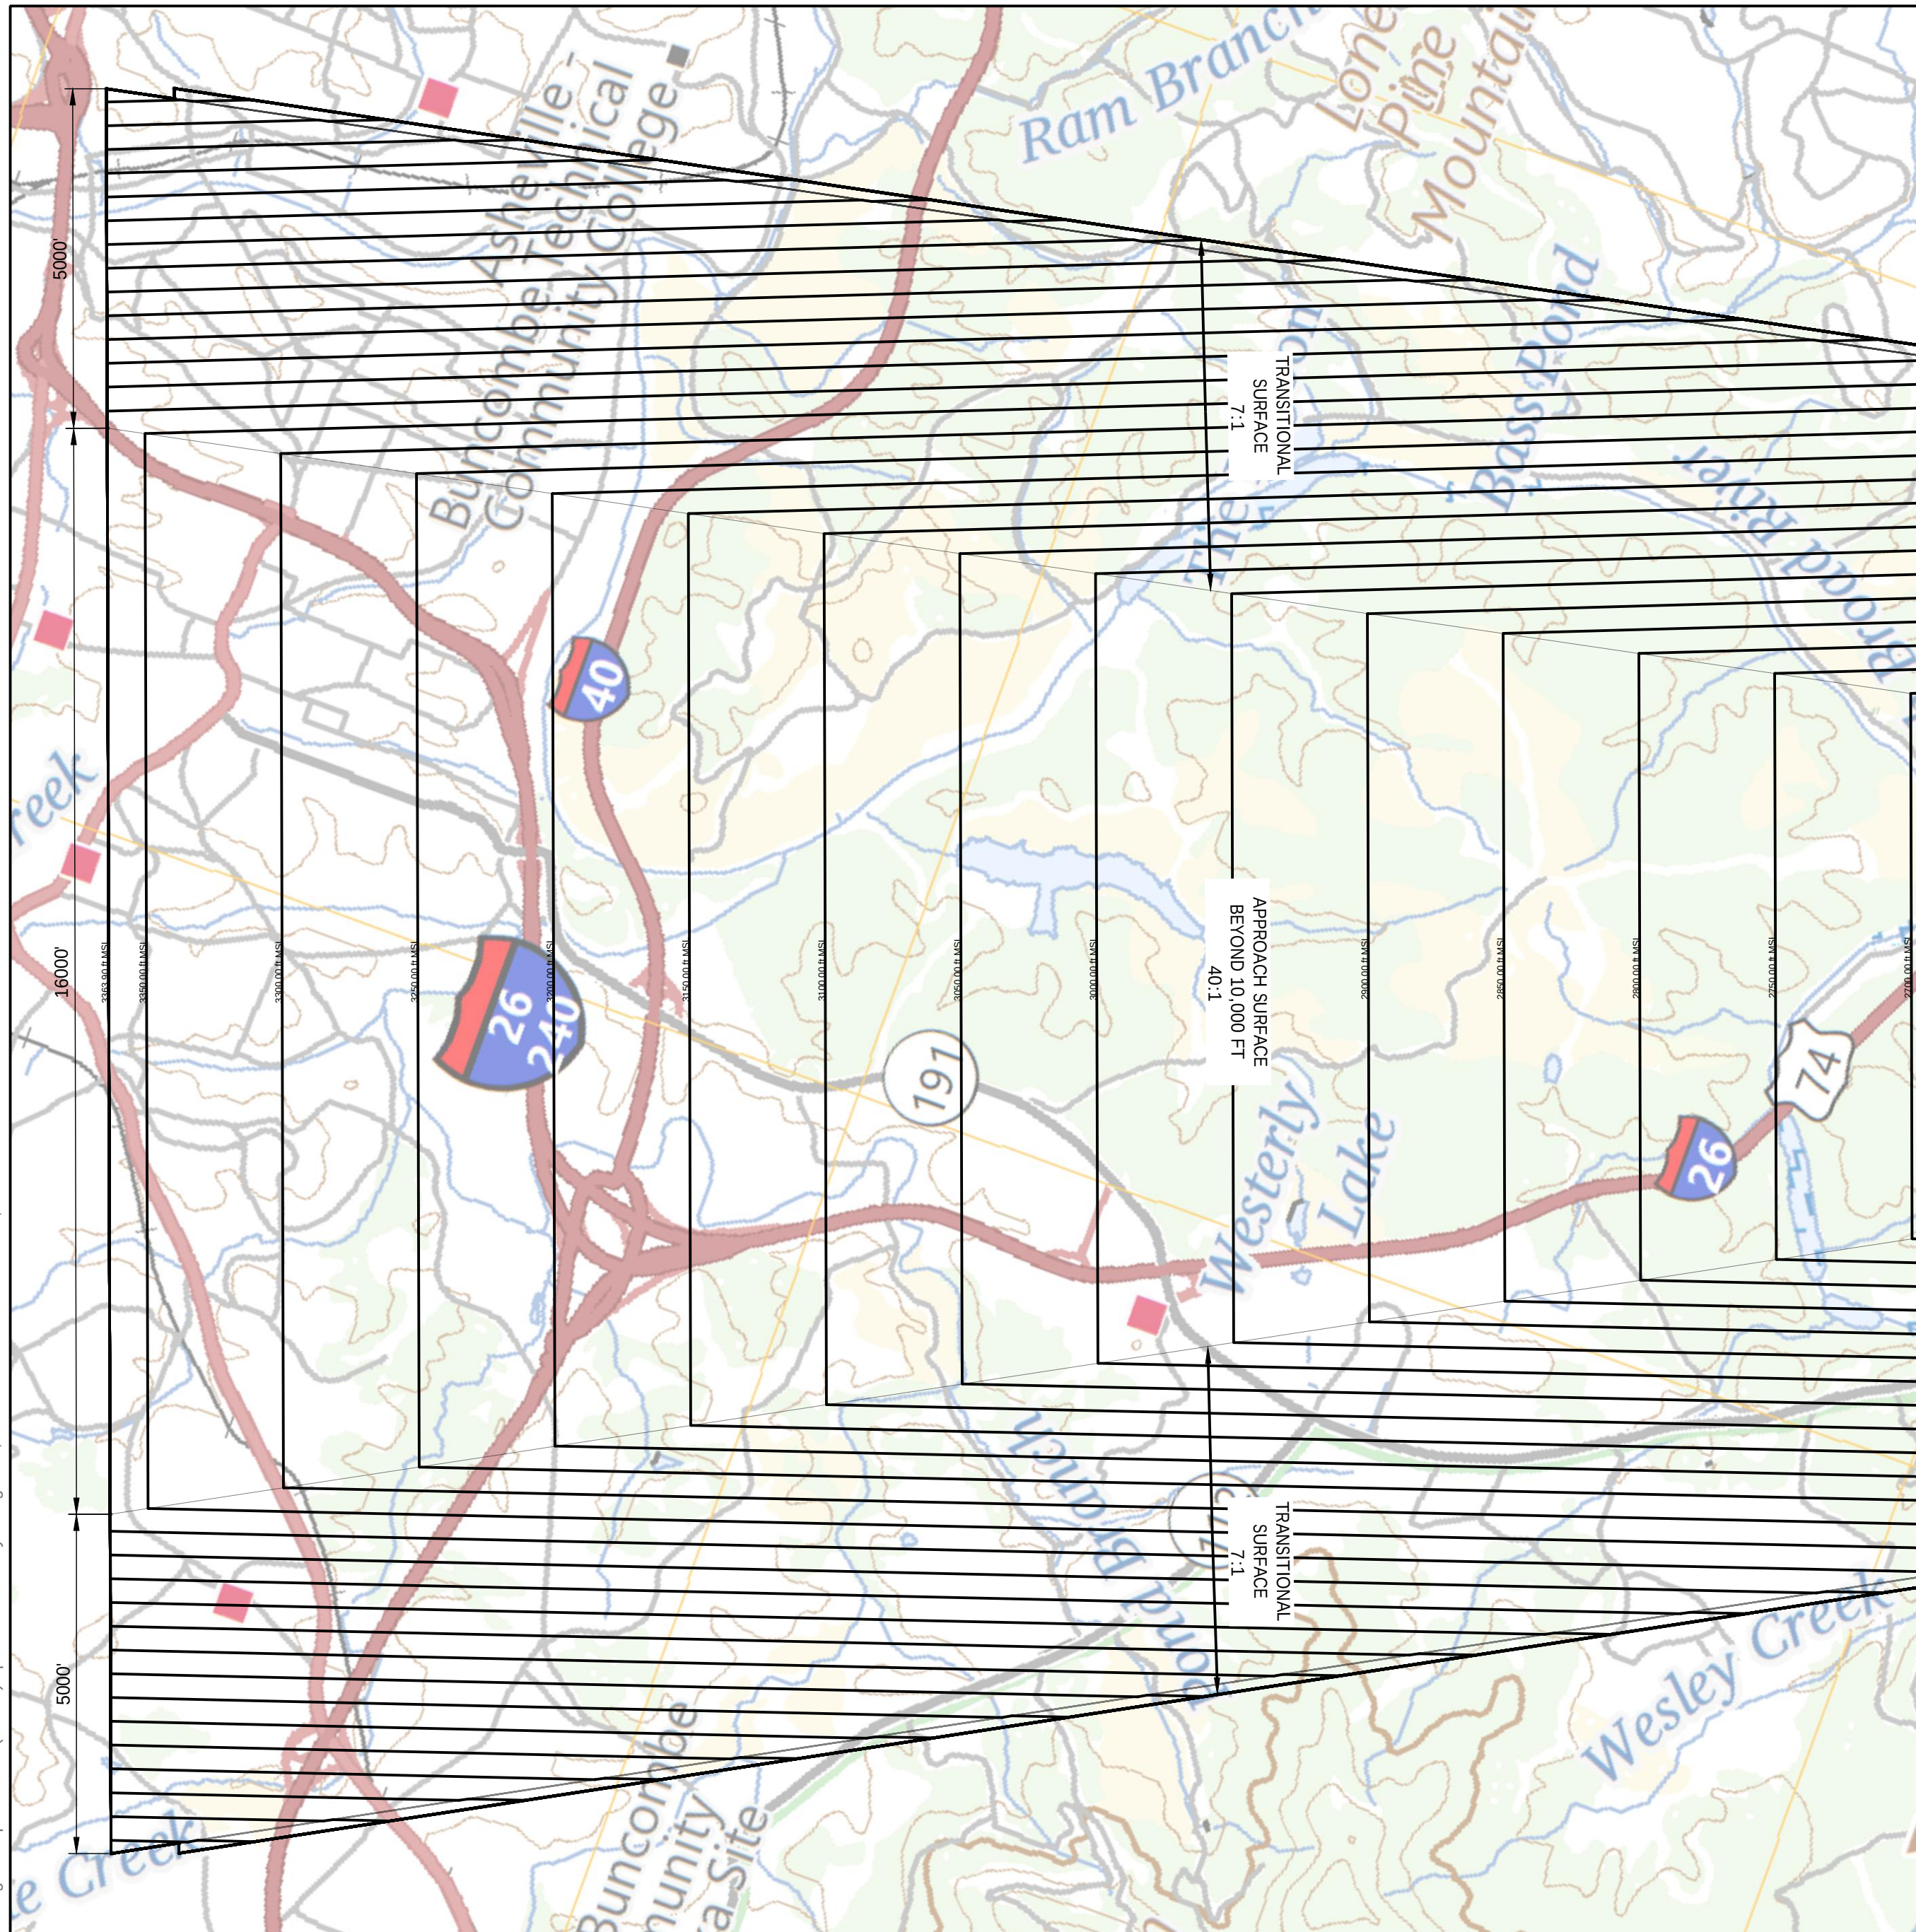

DIM	ITEM	DIMENSIONAL STANDARDS (FEET)					
		VISUAL RUNWAY		NON-PRECISION INSTRUMENT RUNWAY			PRECISION INSTRUMENT RUNWAY
		A	B	A	B		
					C	D	
A	WIDTH OF PRIMARY SURFACE AND APPROACH SURFACE WIDTH AT INNER END	250	500	500	500	1,000	1,000
B	RADIUS OF HORIZONTAL SURFACE	5,000	5,000	5,000	10,000	10,000	10,000
		VISUAL APPROACH		NON-PRECISION INSTRUMENT APPROACH			PRECISION INSTRUMENT APPROACH
		A	B		B		
C	APPROACH SURFACE WIDTH AT END	1,250	1,500	2,000	3,500	4,000	16,000
D	APPROACH SURFACE LENGTH	5,000	5,000	5,000	10,000	10,000	-
E	APPROACH SLOPE	20:1	20:1	20:1	34:1	34:1	-

- A- UTILITY RUNWAYS
- B- RUNWAYS LARGER THAN UTILITY
- C- VISIBILITY MINIMUMS GREATER THAN 3/4 MILE
- D- VISIBILITY MINIMUMS AS LOW AS 3/4 MILE
- * PRECISION INSTRUMENT APPROACH SLOPE IS 50:1 FOR INNER 10,000 FEET AND 40:1 FOR AN ADDITIONAL 40,000 FEET



Designed By: CHA	Drawn By: ARC	Checked By: PM
Issue Date: Aug 2024	Project No: 68167	Scale: AS SHOWN

-	-	-	-
REV	BY	DESCRIPTION	DATE

ASHEVILLE REGIONAL AIRPORT
AIRPORT LAYOUT PLAN


PROJECT:

AIRSPACE PLAN (2 OF 2)

TITLE:

DRAWING NO.

6 OF 14

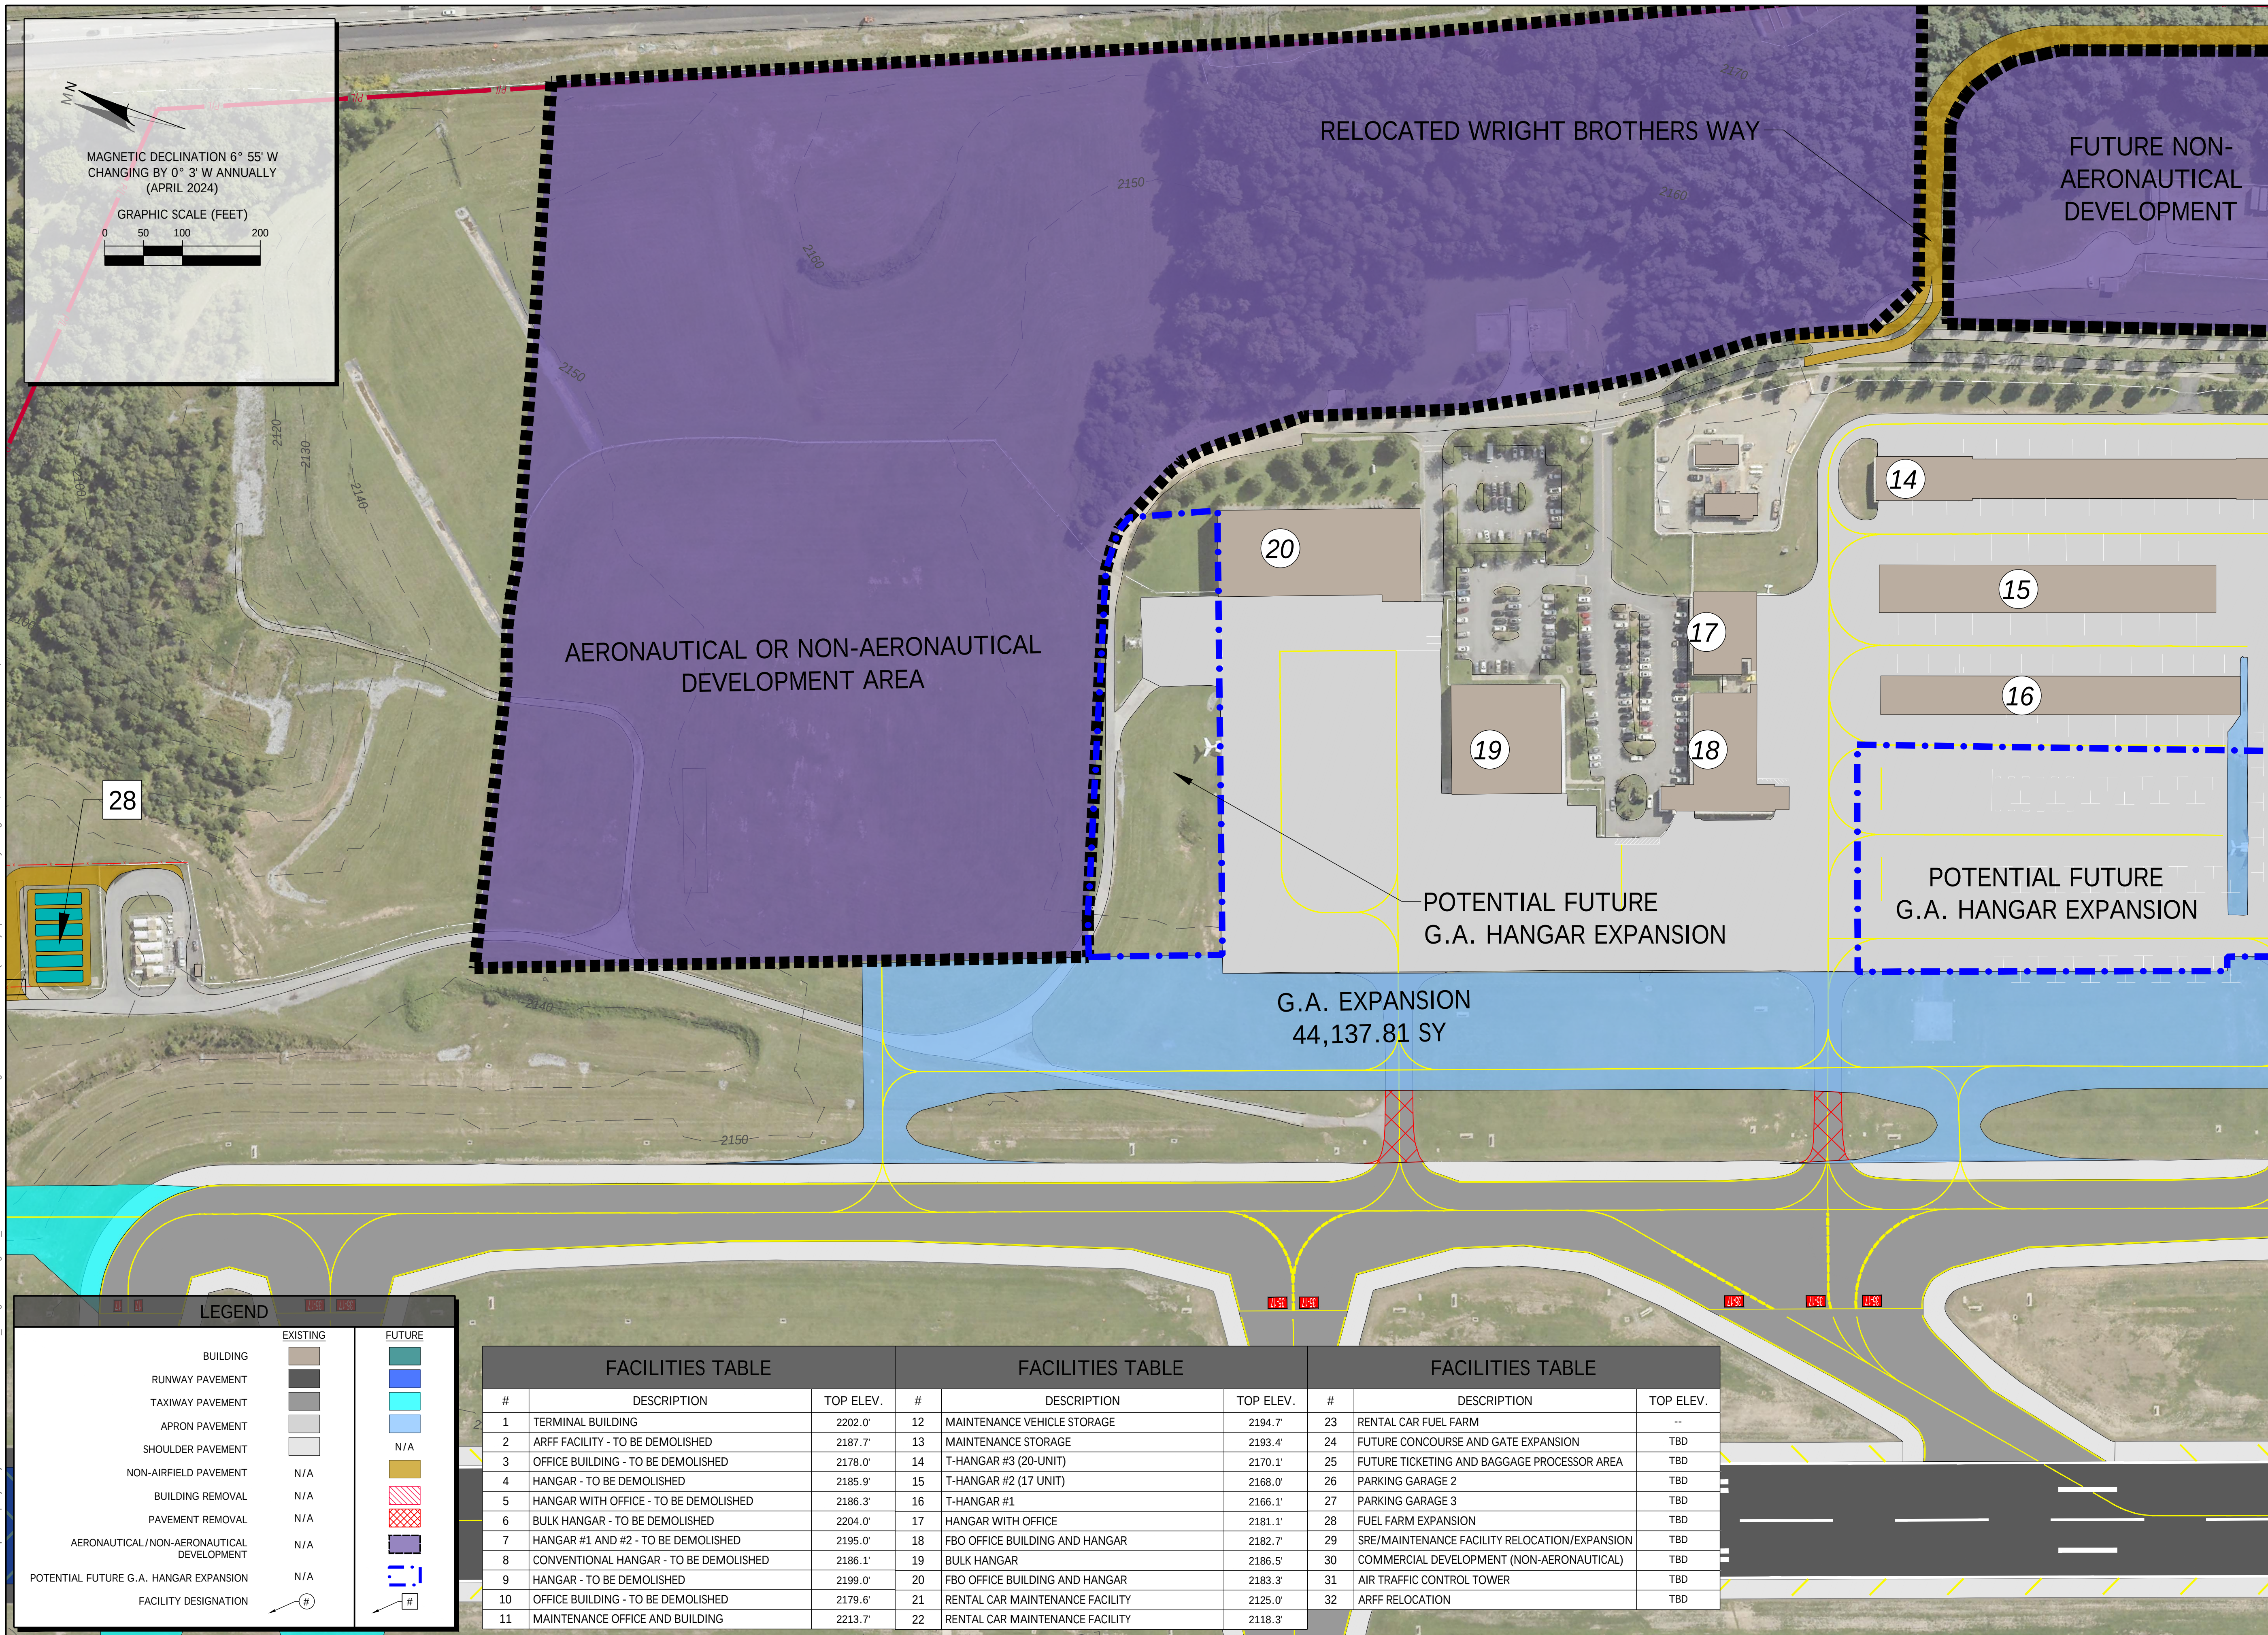

Designed By: CHA	Drawn By: ARC	Checked By: PM
Issue Date: Aug 2024	Project No: 68167	Scale: AS SHOWN


[illegible]ASHEVILLE REGIONAL AIRPORT
AIRPORT LAYOUT PLAN

PROJECT:

DRAWING NO.

FACILITIES TABLE			FACILITIES TABLE			FACILITIES TABLE		
#	DESCRIPTION	TOP ELEV.	#	DESCRIPTION	TOP ELEV.	#	DESCRIPTION	TOP ELEV.
1	TERMINAL BUILDING	2202.0'	12	MAINTENANCE VEHICLE STORAGE	2194.7'	23	RENTAL CAR FUEL FARM	--
2	ARFF FACILITY - TO BE DEMOLISHED	2187.7'	13	MAINTENANCE STORAGE	2193.4'	24	FUTURE CONCOURSE AND GATE EXPANSION	TBD
3	OFFICE BUILDING - TO BE DEMOLISHED	2178.0'	14	T-HANGAR #3 (20-UNIT)	2170.1'	25	FUTURE TICKETING AND BAGGAGE PROCESSOR AREA	TBD
4	HANGAR - TO BE DEMOLISHED	2185.9'	15	T-HANGAR #2 (17 UNIT)	2168.0'	26	PARKING GARAGE 2	TBD
5	HANGAR WITH OFFICE - TO BE DEMOLISHED	2186.3'	16	T-HANGAR #1	2166.1'	27	PARKING GARAGE 3	TBD
6	BULK HANGAR - TO BE DEMOLISHED	2204.0'	17	HANGAR WITH OFFICE	2181.1'	28	FUEL FARM EXPANSION	TBD
7	HANGAR #1 AND #2 - TO BE DEMOLISHED	2195.0'	18	FBO OFFICE BUILDING AND HANGAR	2182.7'	29	SRE/MAINTENANCE FACILITY RELOCATION/EXPANSION	TBD
8	CONVENTIONAL HANGAR - TO BE DEMOLISHED	2186.1'	19	BULK HANGAR	2186.5'	30	COMMERCIAL DEVELOPMENT (NON-AERONAUTICAL)	TBD
9	HANGAR - TO BE DEMOLISHED	2199.0'	20	FBO OFFICE BUILDING AND HANGAR	2183.3'	31	AIR TRAFFIC CONTROL TOWER	TBD
10	OFFICE BUILDING - TO BE DEMOLISHED	2179.6'	21	RENTAL CAR MAINTENANCE FACILITY	2125.0'	32	ARFF RELOCATION	TBD
11	MAINTENANCE OFFICE AND BUILDING	2213.7'	22	RENTAL CAR MAINTENANCE FACILITY	2118.3'			

File Name: \\cha-lp.com\proj\Projects\ANY\6068167_000\09_Design\Drawings\01_Sheets\AVL-ALE-PLAN-TERM.dwg - Terminal Area Plan (2 of 3) | Modified / By: August 8, 2024 2:20:28 PM / Curtice, Alexander

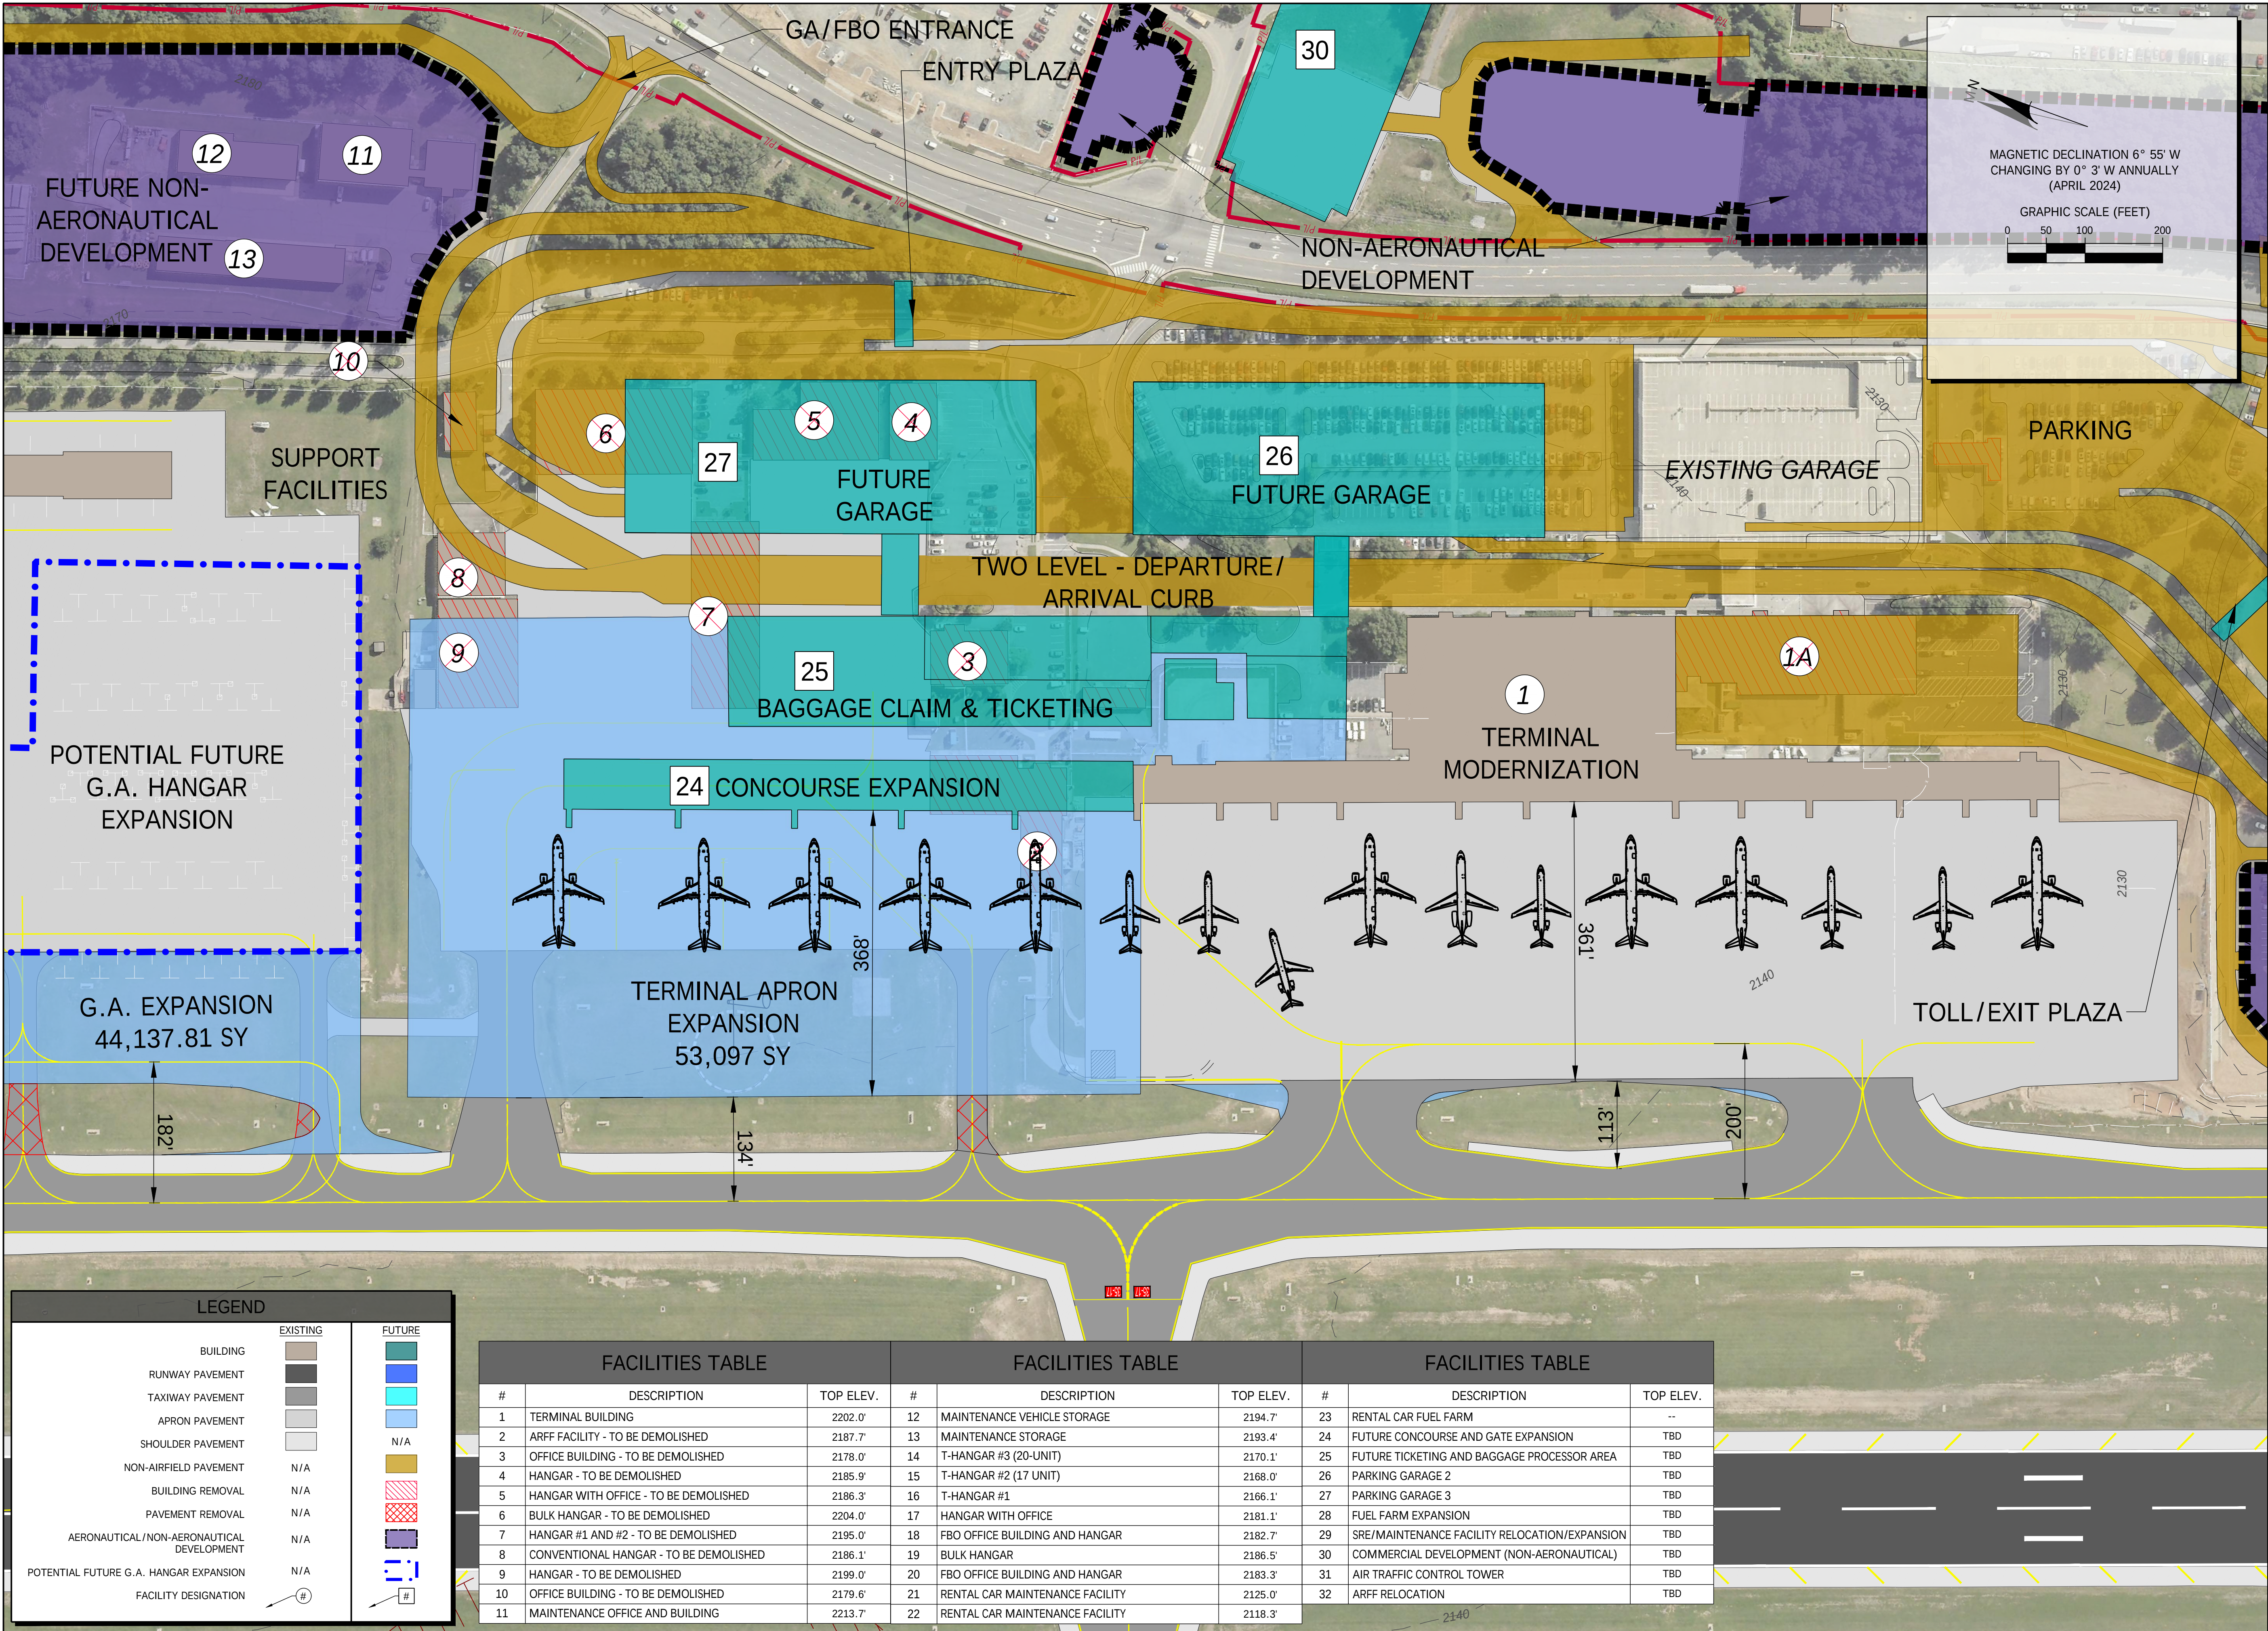

Asheville
REGIONAL AIRPORT

Drawing Copyright © 2023

201 N. Illinois Street, Suite 800
Indianapolis, IN 46204
317.786.0461 - www.chasolutions.com

Designed By:	Drawn By:	Checked By:
CHA	ARC	PM
Issue Date:	Project No:	Scale:
Aug 2024	68167	AS SHOWN

PROJECT:

ASHEVILLE REGIONAL AIRPORT
AIRPORT LAYOUT PLAN

TITLE:

TERMINAL AREA PLAN (2 OF 3)

DRAWING NO.

10 OF 14

Designed By: CHA		Drawn By: APC		Checked By: PM	
Issue Date: Aug 2024		Project No: 68167		Scale: AS SHOWN	
-	-			-	
REV	BY	DESCRIPTION		DATE	

ASHEVILLE REGIONAL AIRPORT
AIRPORT LAYOUT PLAN


TERMINAL AREA PLAN (3 OF 3)


PROJECT:

TITLE:

DRAWING NO.

11 OF 14

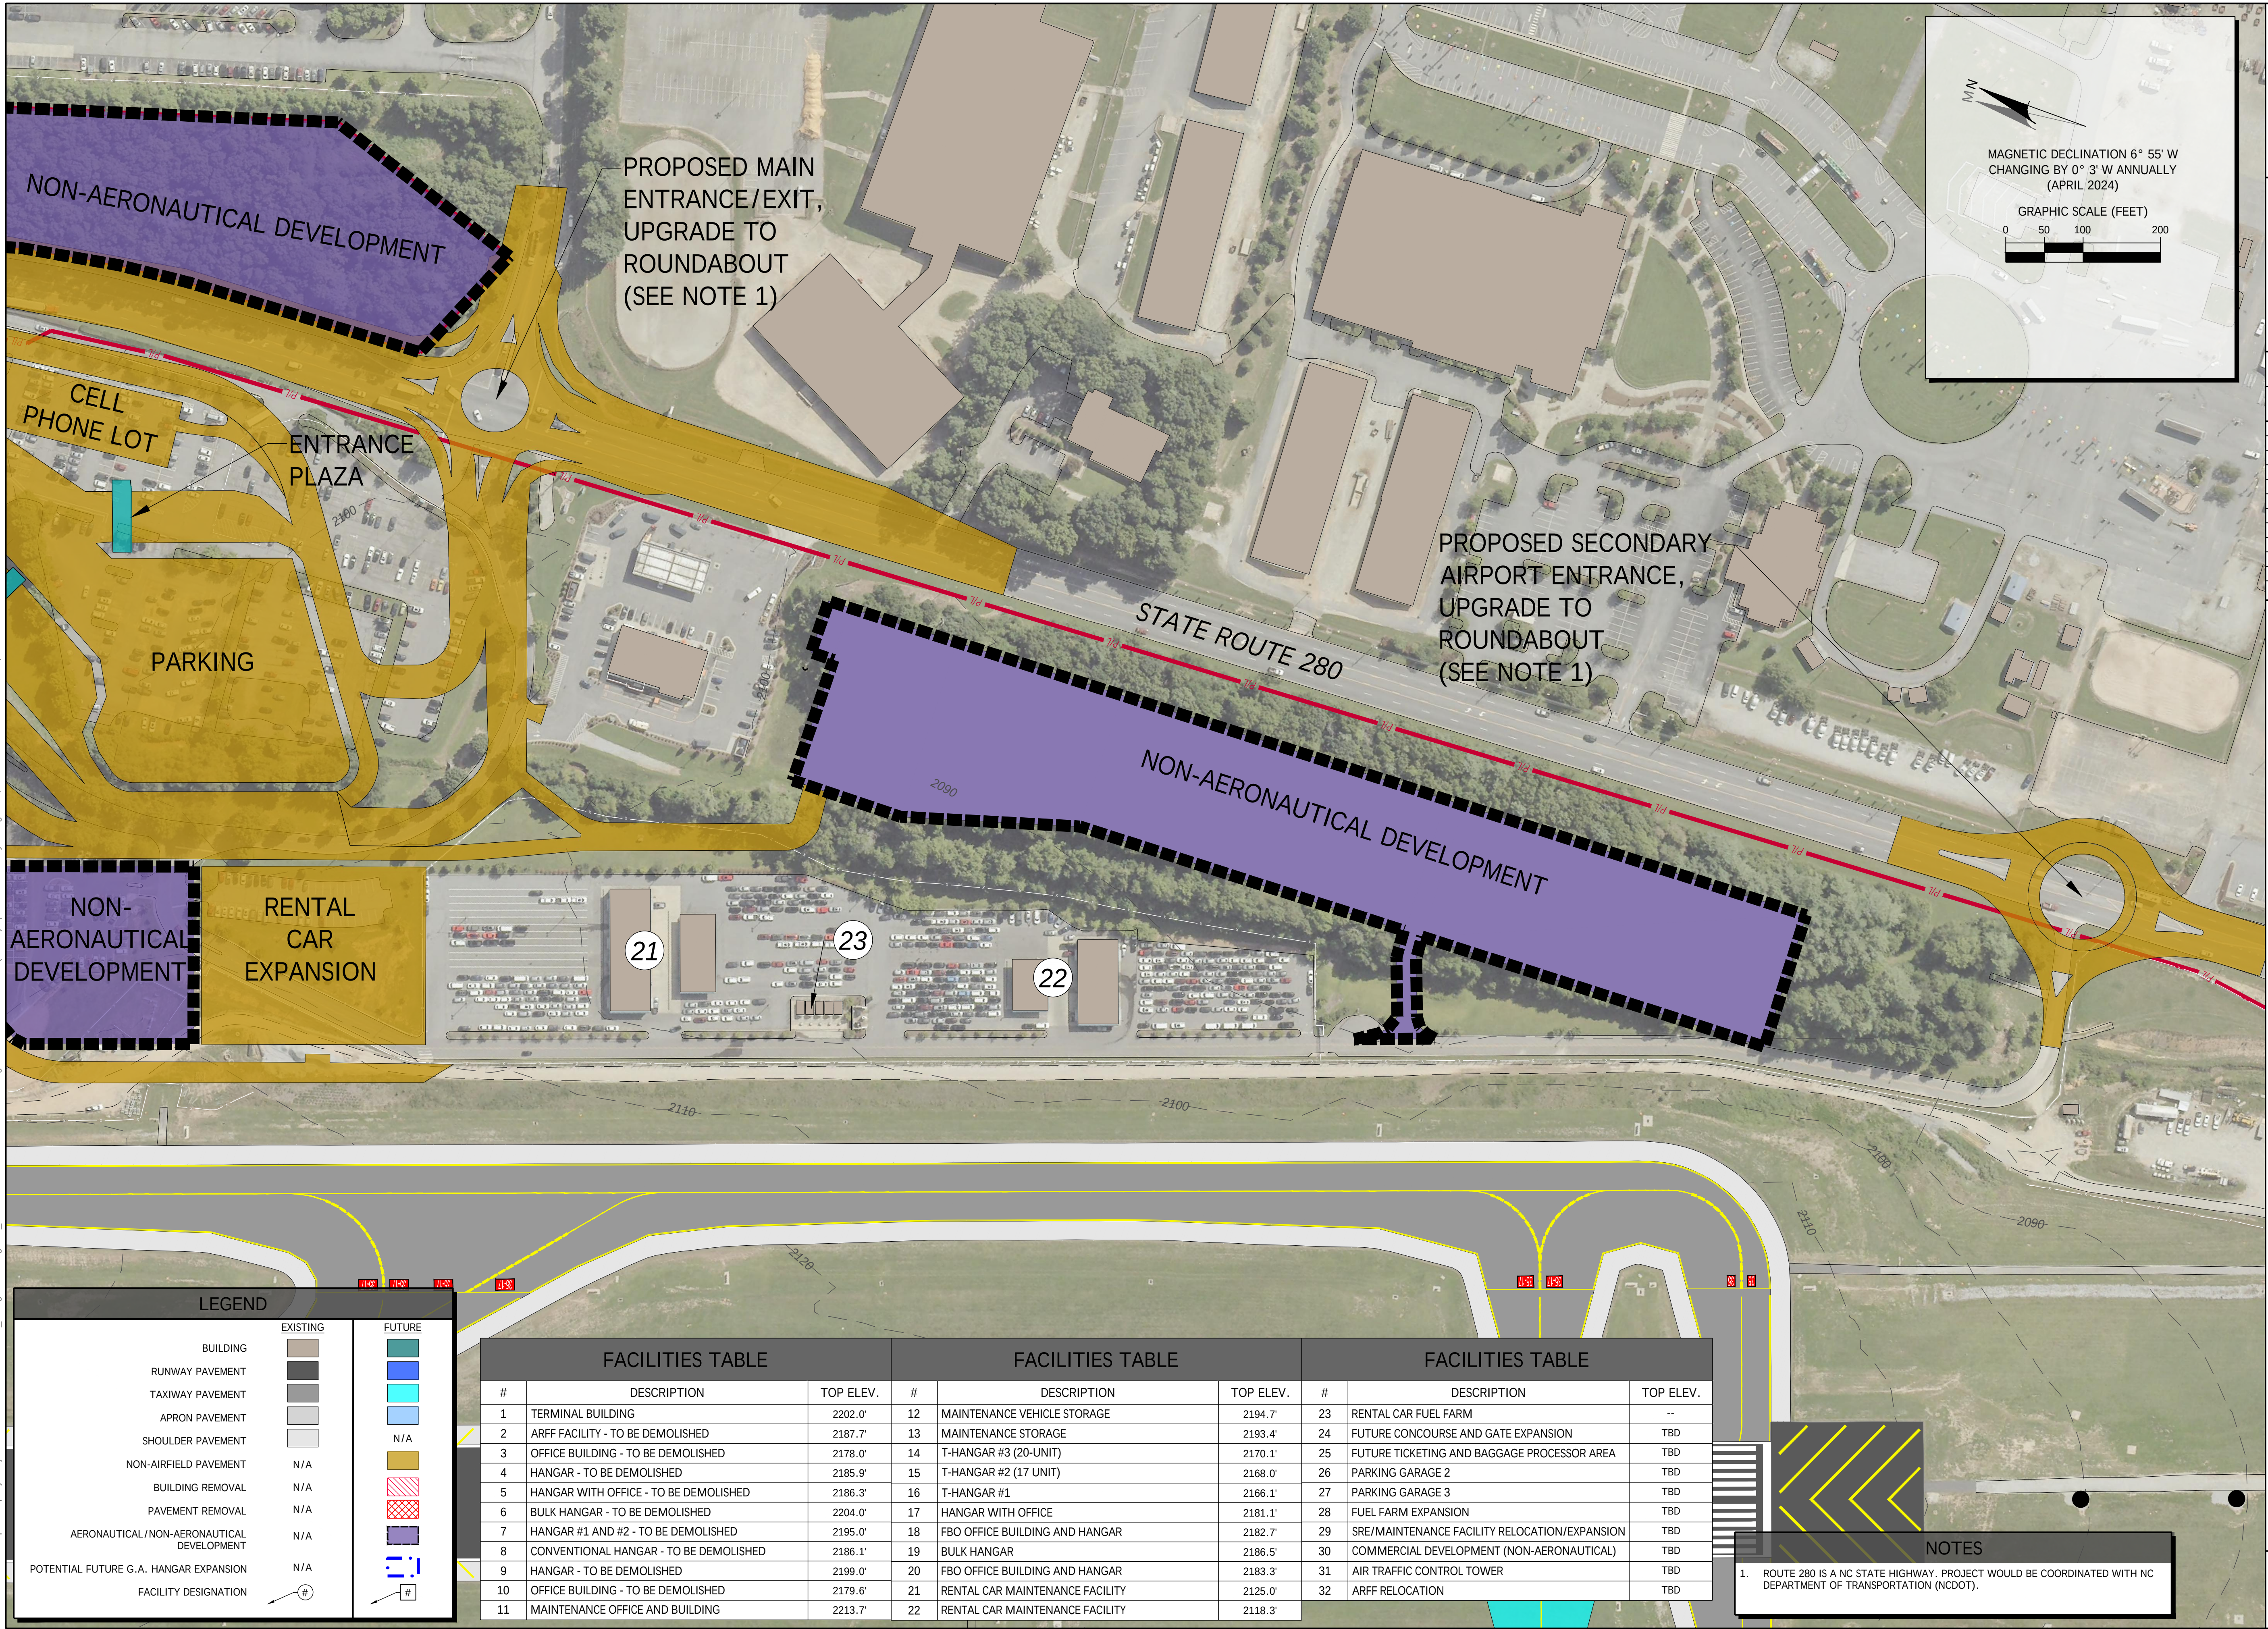

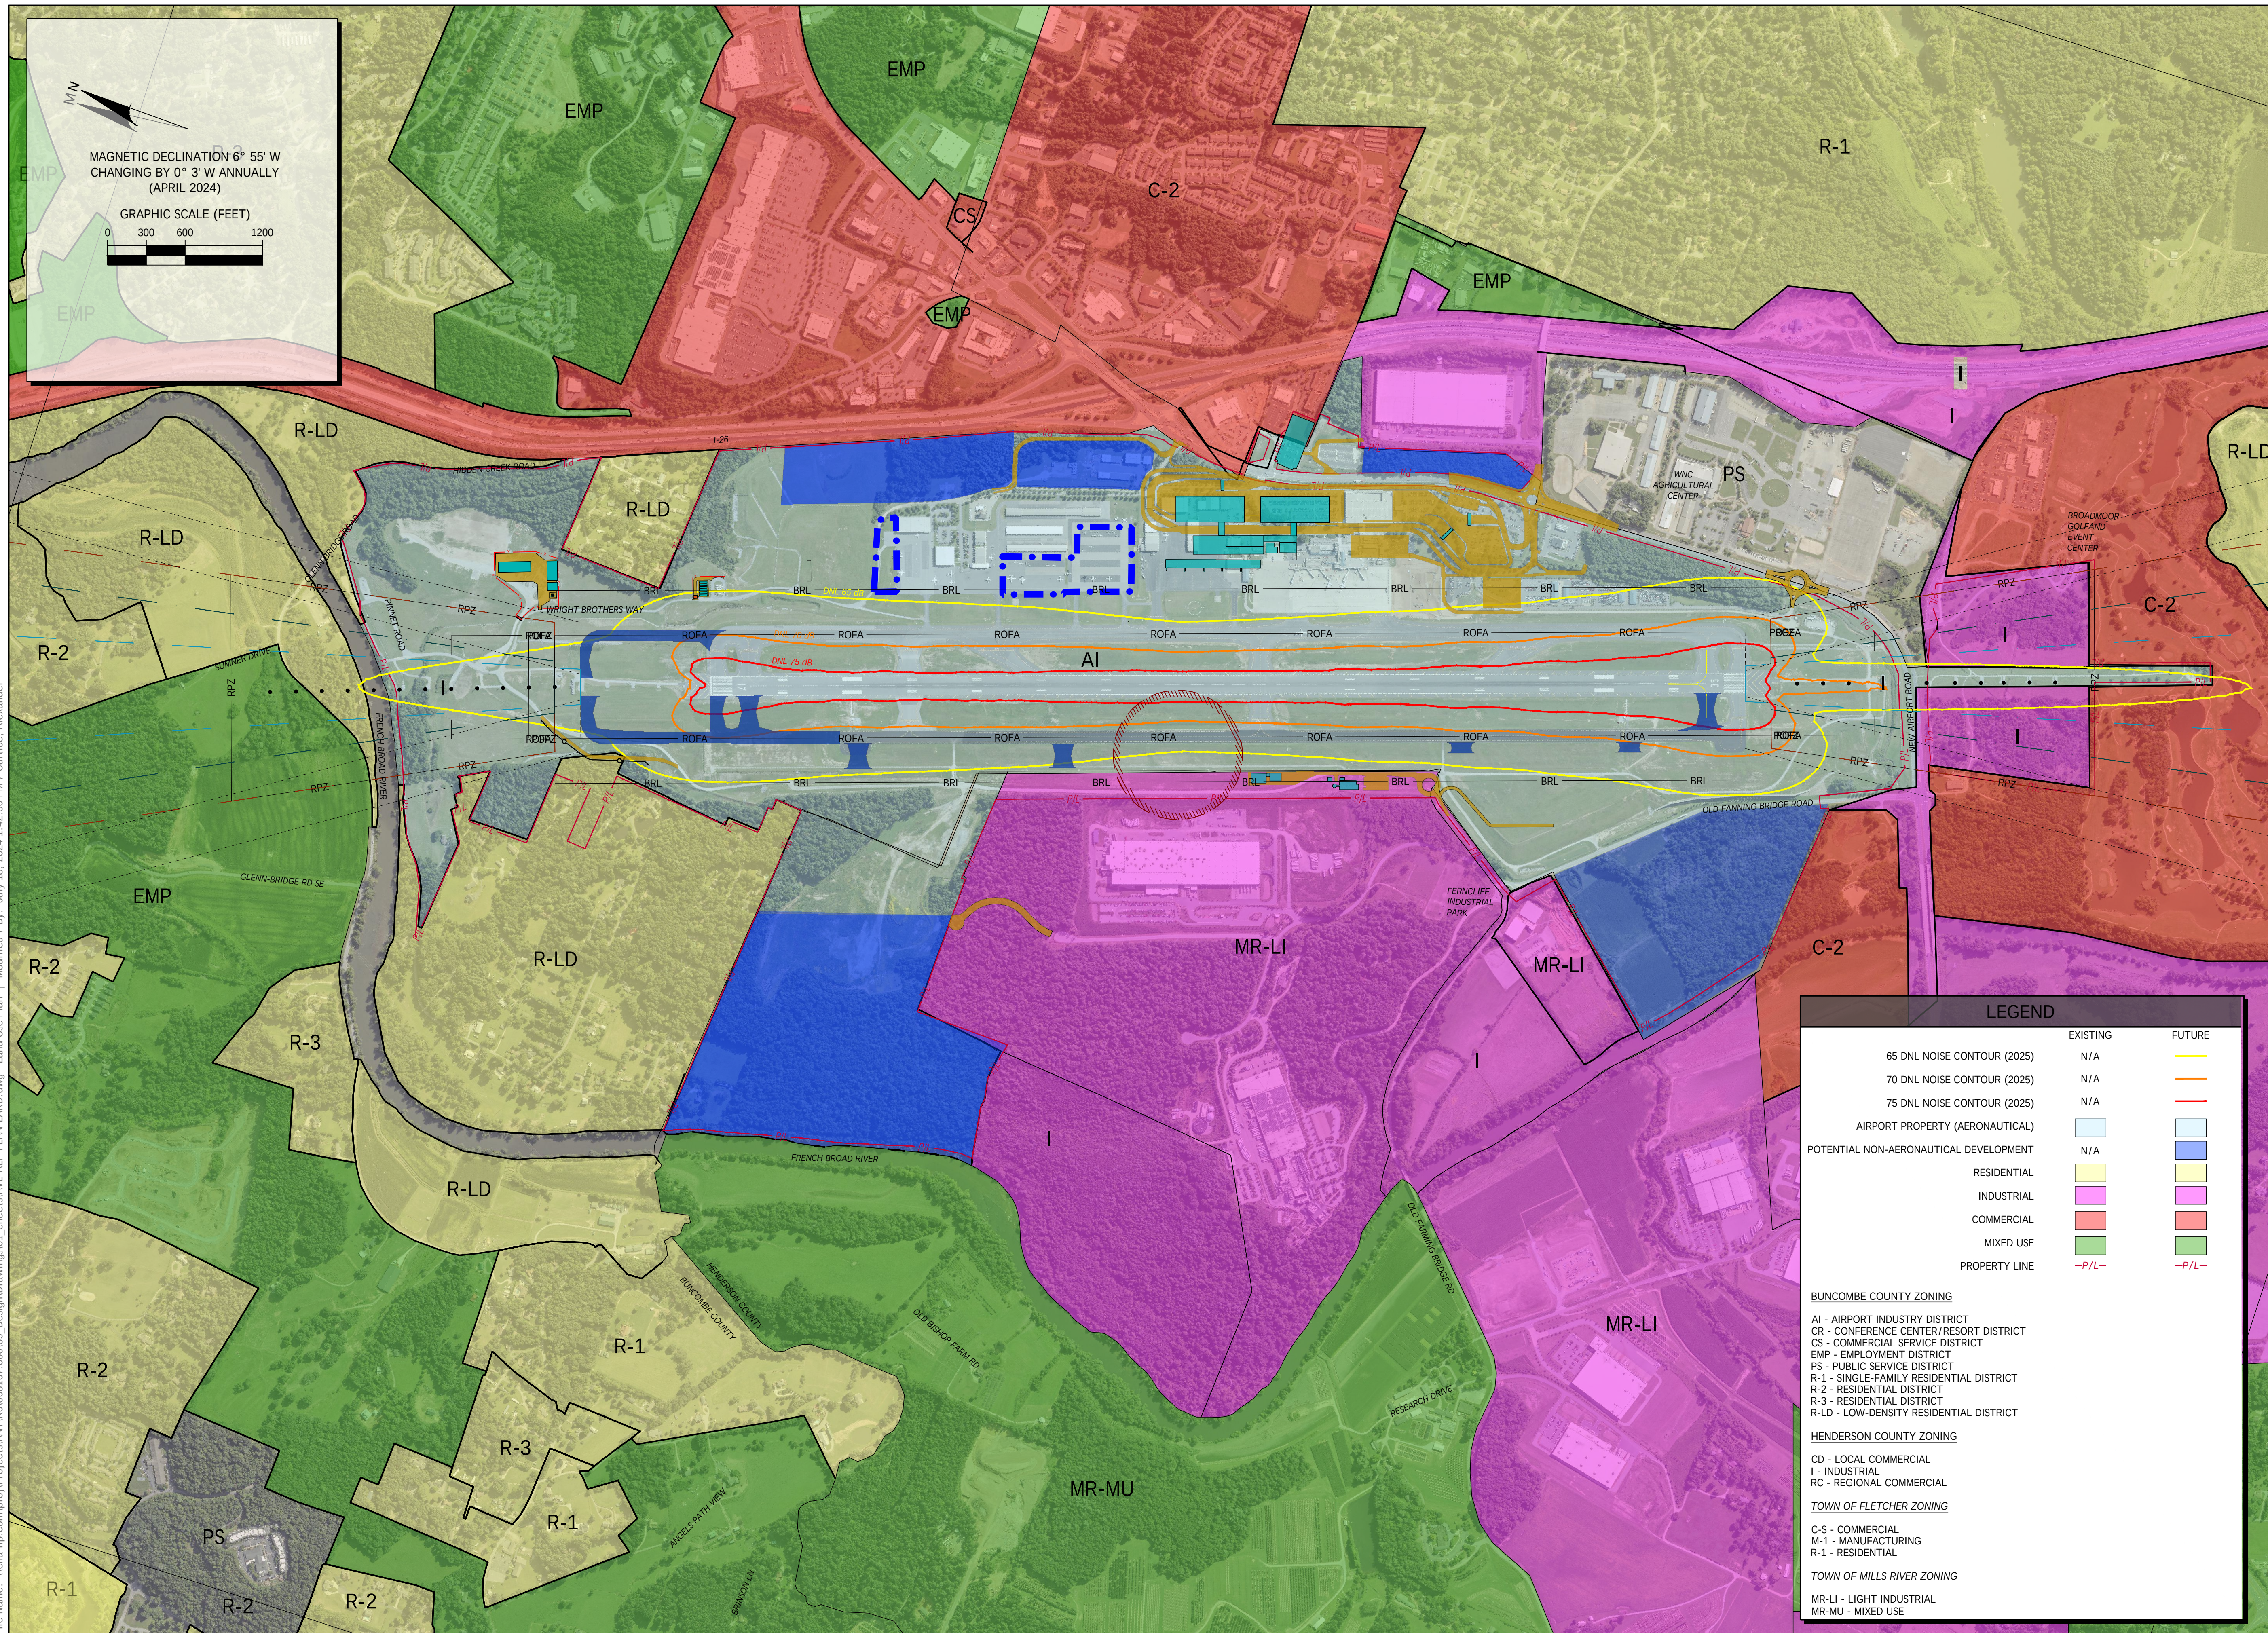[illegible]ASHEVILLE REGIONAL AIRPORT
AIRPORT LAYOUT PLAN

PARCEL LINE TABLE				PARCEL LINE TABLE			
LINE #	LENGTH	DIRECTION		LINE #	LENGTH	DIRECTION	
L1	291.40	S3° 36' 05.26"W		L90	148.30	N14° 40' 52.70"W	
L2	447.10	N84° 14' 52.84"W		L91	63.17	N25° 54' 25.99"W	
L3	149.79	S5° 20' 06.82"W		L92	139.01	N17° 32' 45.42"W	
L4	612.16	S84° 14' 51.29"E		L93	494.32	N15° 48' 39.63"W	
L5	437.64	S6° 24' 20.49"W		L94	194.70	N16° 46' 26.32"W	
L6	59.99	S6° 24' 20.49"W		L95	642.92	N22° 15' 59.06"W	
L7	430.86	S6° 24' 20.49"W		L96	176.00	N21° 29' 33.93"W	
L8	49.26	S84° 37' 30.39"E		L97	1446.23	N21° 15' 59.06"W	
L9	212.22	S5° 28' 44.45"W		L98	1168.40	N84° 37' 04.76"W	
L10	79.98	S5° 28' 44.45"W		L99	804.55	N4° 19' 58.32"E	
L11	206.96	S84° 36' 12.47"E		L100	737.94	S84° 36' 12.47"E	
L12	32.47	S5° 22' 44.45"W		L101	33.82	S84° 36' 12.47"E	
L13	83.27	N8° 11' 25.55"E		L102	83.67	N22° 07' 04.47"W	
L14	212.71	S5° 33' 07.85"W		L103	245.20	N16° 23' 46.47"W	
L15	2695.69	N84° 37' 14.45"W		L104	63.23	N22° 09' 17.47"W	
L16	37.78	S20° 02' 17.00"E		L105	262.12	N25° 09' 10.47"W	
L17	57.73	S23° 07' 00.00"E		L106	137.40	S42° 49' 15.53"W	
L18	51.07	S21° 14' 19.00"E		L107	236.39	N69° 13' 04.47"W	
L19	65.35	S19° 25' 23.00"E		L108	105.46	S57° 07' 24.52"W	
L20	31.96	S14° 05' 57.00"E		L109	224.14	S56° 26' 04.12"W	
L21	28.23	S23° 02' 52.53"W		L110	101.35	S71° 58' 02.53"W	
L22	169.82	S11° 39' 42.00"E		L111	269.11	S47° 31' 41.00"W	
L23	421.63	S13° 40' 07.00"E		L112	337.42	S45° 01' 25.20"W	
L24	191.56	S13° 35' 41.93"E		L113	70.22	S57° 50' 17.05"W	
L25	133.25	S11° 25' 58.66"E		L114	57.78	S68° 52' 36.13"W	
L26	128.45	S9° 49' 08.00"E		L115	77.85	S70° 11' 00.00"W	
L27	118.75	S12° 57' 23.00"E		L116	373.17	S66° 09' 00.00"W	
L28	161.48	S15° 38' 46.00"E		L117	180.24	S69° 20' 00.00"W	
L29	176.06	S14° 56' 35.00"E		L118	114.12	S69° 20' 00.00"W	
L30	112.91	S16° 00' 58.00"E		L119	295.73	S68° 20' 00.00"W	
L31	53.21	S15° 55' 18.00"E		L120	241.46	S53° 41' 00.00"W	
L32	105.71	S12° 02' 24.00"E		L121	166.50	S84° 29' 00.00"W	
L33	114.41	S11° 17' 00.00"E		L122	413.38	S76° 24' 00.00"W	
L34	128.60	S4° 48' 55.00"E		L123	540.54	S83° 25' 00.00"E	
L35	29.58	S14° 27' 12.48"E		L124	46.59	S83° 25' 00.00"E	
L36	100.22	S5° 00' 46.00"W		L125	238.99	S83° 25' 00.00"E	
L37	23.47	N78° 18' 48.15"E		L126	267.55	N59° 06' 11.27"E	
L38	37.74	N81° 37' 35.99"E		L127	51.84	S31° 40' 00.00"E	
L39	70.24	S81° 46' 06.95"E		L128	105.62	N61° 45' 00.00"E	
L40	165.10	N80° 11' 23.07"E		L129	49.28	S35° 31' 00.00"E	
L41	296.63	S76° 47' 01.00"E		L130	106.66	N65° 44' 00.00"E	
L42	741.50	N2° 17' 03.78"E		L131	73.74	N29° 23' 03.00"E	
L43	1086.96	S88° 09' 20.64"E		L132	253.29	S26° 39' 37.10"E	
L44	30.03	N1° 42' 53.01"E		L133	421.51	N84° 31' 00.03"W	
L45	666.96	S84° 20' 29.81"E		L134	473.86	S2° 43' 52.62"W	
L46	3310.59	S18° 08' 27.97"E		L135	575.81	S85° 07' 13.72"E	
L47	83.78	S18° 17' 16.05"E		L136	894.02	S18° 10' 12.81"E	
L48	55.18	S46° 51' 40.00"W		L137	149.92	N71° 49' 30.56"E	
L49	821.86	S34° 47' 50.62"W		L138	893.90	N18° 09' 59.97"W	
L50	50.85	S25° 30' 54.25"W		L139	797.71	N71° 52' 13.66"E	
L51	92.32	S25° 47' 13.36"W		L140	539.97	N26° 33' 16.69"W	
L52	346.16	S47° 30' 39.79"E		L141	696.74	N26° 44' 24.58"W	
L53	1329.48	S42° 16' 37.24"W		L142	179.86	S80° 08' 17.52"W	
L54	250.26	S49° 51' 29.02"E		L143	118.43	S53° 28' 00.47"W	
L55	229.85	S49° 52' 17.69"E		L144	58.50	S77° 14' 54.82"W	
L56	698.44	S51° 15' 10.66"E		L145	92.90	N70° 35' 44.07"W	
L57	1158.73	S84° 28' 31.02"E		L146	193.18	S75° 26' 07.27"W	
L58	12.14	N21° 18' 14.99"W		L147	198.21	S76° 48' 06.06"W	
L59	18.34	N88° 23' 07.84"E		L148	24.37	S68° 03' 44.33"W	
L60	64.26	N21° 42' 11.67"W		L149	1283.49	S9° 35' 55.99"E	
L61	99.98	N68° 17' 28.15"E		L150	892.31	N71° 52' 13.66"E	
L62	545.26	S22° 48' 15.21"E		L151	189.25	S89° 23' 55.07"E	
L63	200.18	S71° 44' 01.10"E		L152	187.99	S4° 55' 50.04"W	
L64	89.40	N68° 34' 29.35"E		L153	221.24	S84° 59' 17.15"E	
L65	363.02	N68° 34' 22.23"E		L157	1138.23	S15° 23' 46.50"E	
L66	15.00	N22° 01' 02.19"W		L158	281.14	S19° 59' 37.59"W	
L67	277.02	N70° 03' 58.44"E		L159	169.29	N65° 08' 12.11"W	
L68	138.57	N50° 06' 42.85"E		L160	312.28	N1° 10' 59.70"W	
L69	309.60	N10° 14' 39.41"E		L161	32.32	N18° 17' 58.00"W	
L70	460.85	N1° 06' 52.98"W		L162	459.30	N18° 17' 58.00"W	
L71	399.91	N1° 06' 52.98"W		L163	281.54	N18° 15' 33.36"E	
L72	599.87	N1° 06' 52.98"W		L164	57.19	N79° 26' 44.00"E	
L73	399.91	N1° 06' 52.98"W		L165	24.42	N2° 48' 17.70"E	
L74	239.95	N1° 06' 52.98"W		L166	97.01	S31° 15' 37.90"E	
L75	329.93	N1° 06' 52.98"W		L167	160.35	S88° 06' 44.72"E	
L76	312.28	N1° 11' 00.40"W		L168	114.49	N11° 39' 28.68"E	
L77	152.80	N5° 23' 15.18"W		L169	234.43	N88° 06' 44.83"W	
L78	34.44	N45° 26' 48.77"W		L170	1278.21	S09° 37' 25"E	
L79	43.74	N8° 58' 09.20"W		L171	76.79	S67° 58' 22"W	
L80	27.00	N34° 38' 14.84"E		L172	75.84	N71° 51' 02"E	
L81	197.84	N15° 36' 52.42"W					
L82	459.29	N18° 18' 01.65"W					
L83	311.64	N18° 15' 29.69"W					
L84	18.54	S84° 08' 04.97"W					
L85	18.15	N89° 41' 49.62"E					
L86	15.05	N75° 41' 13.93"W					
L87	123.06	N4° 27' 54.09"E					
L88	53.29	N18° 40' 02.00"E					
L89	142.31	N0° 43' 58.03"W					

ANY USE OR REUSE OF ORIGINAL OR ALTERED CADD DESIGN MATERIALS BY CLIENT, AGENT, OR OTHER PARTIES SHALL BE AT THE SOLE RISK OF THE USER. FURTHERMORE, THE USER AGREES TO DEFEND, INDEMNIFY, AND HOLD DESIGN PROFESSIONAL HARMLESS FROM ALL CLAIMS, INJURIES, DAMAGES, LOSSES, EXPENSES, AND ATTORNEYS' FEES ARISING OUT OF THE MODIFICATIONS OR REUSE OF THESE MATERIALS.

EXISTING AIRPORT PROPERTY TABLE										
REF. NO.	PREVIOUS AIRPORT PROPERTY MAP REFERENCE NO.	FAA GRANT #	TYPE OF INSTRUMENT (FEE)	DEED REFERENCE			PROPERTY OWNER(S) (AS NOTED ON DEED)		ACREAGE	PURPOSE
				RECORD DATE	BOOK	PAGE	PREVIOUS OWNERS NAME(S)	CURRENT OWNERS NAME(S)		
1	1-1	FAAP-01	DEED	7/1/1957	789	227	T. A. PINNER, JR.	CITY OF ASHEVILLE	112.4	INITIAL AIRFIELD CONSTRUCTION
1	1-2	FAAP-01	DEED	9/5/1957	791	497	SIDNEY WELLS	CITY OF ASHEVILLE	25.50	INITIAL AIRFIELD CONSTRUCTION
1	1-3	FAAP-01	DEED	8/5/1957	790	34	EDITH HAWES	CITY OF ASHEVILLE	17.50	INITIAL AIRFIELD CONSTRUCTION
1	1-4	FAAP-01	DEED	7/19/1957	789	215	W. L. PEARSON	CITY OF ASHEVILLE	66.60	INITIAL AIRFIELD CONSTRUCTION
1	1-5	FAAP-01	DEED	7/31/1957	361 (H)	489	R. L. DAVIS	CITY OF ASHEVILLE	5.00	INITIAL AIRFIELD CONSTRUCTION
1	1-6	FAAP-01	DEED	7/19/1957	361 (H)	106	COLEEN LANCE	CITY OF ASHEVILLE	30.80	INITIAL AIRFIELD CONSTRUCTION
1	1-7	FAAP-01	DEED	8/20/1957	362 (H)	348	ROBERT M. CASE	CITY OF ASHEVILLE	3.10	INITIAL AIRFIELD CONSTRUCTION
1	1-8	FAAP-01	DEED	10/27/1957	363 (H)	246	G. Z. ROGERS	CITY OF ASHEVILLE	22.50	INITIAL AIRFIELD CONSTRUCTION
1	1-9	FAAP-01	DEED	7/31/1957	360 (H)	543	A. J. FRANCIS	CITY OF ASHEVILLE	37.60	INITIAL AIRFIELD CONSTRUCTION
1	1-10	FAAP-01	DEED	9/4/1957	362 (H)	392	D. B. SHEEHAN	CITY OF ASHEVILLE	33.00	INITIAL AIRFIELD CONSTRUCTION
1	1-11	FAAP-01	DEED	12/27/1957	364 (H)	595	ROY LEE WARD	CITY OF ASHEVILLE	27.69	INITIAL AIRFIELD CONSTRUCTION
1	1-12	FAAP-01	DEED	12/27/1957	364 (H)	597	FLOYD LEE WARD	CITY OF ASHEVILLE	1.00	INITIAL AIRFIELD CONSTRUCTION
1	1-13	FAAP-01	DEED	12/27/1957	364 (H)	598	ARNOLD H. WARD	CITY OF ASHEVILLE	1.10	INITIAL AIRFIELD CONSTRUCTION
1	1-14	FAAP-01	DEED	8/24/1957	362 (H)	68	ELBERT L. LANNING	CITY OF ASHEVILLE	4.00	INITIAL AIRFIELD CONSTRUCTION
1	1-15	FAAP-01	DEED	8/20/1957	368 (H)	193	ELBERT L. LANNING	CITY OF ASHEVILLE	3.00	INITIAL AIRFIELD CONSTRUCTION
1	1-15	FAAP-01	DEED	5/8/1958	368 (H)	101	GEORGE G. WESTFELDT	CITY OF ASHEVILLE	3.00	INITIAL AIRFIELD CONSTRUCTION
1	1-16	FAAP-01	DEED	3/5/1958	366 (H)	290	W. F. KILPATRICK	CITY OF ASHEVILLE	17.50	INITIAL AIRFIELD CONSTRUCTION
1	1-17 & 17a	FAAP-01	DEED	2/28/1958	366 (H)	314	LUCILLE SALES	CITY OF ASHEVILLE	54.00	INITIAL AIRFIELD CONSTRUCTION
1	1-18	FAAP-01	DEED	2/24/1958	366 (H)	177	ROBERT BRUCE	CITY OF ASHEVILLE	12.00	INITIAL AIRFIELD CONSTRUCTION
1	1-19	FAAP-01	DEED	4/4/1958	366 (H)	607	CITY LOANS INC.	CITY OF ASHEVILLE	NA	INITIAL AIRFIELD CONSTRUCTION
1	1-20	FAAP-01	DEED	3/31/1958	366 (H)	602	ETHEL JANE W. BUNTING	CITY OF ASHEVILLE	19.70	INITIAL AIRFIELD CONSTRUCTION
1	1-21	FAAP-01	DEED	3/25/1958	366 (H)	505	THOMAS D. WESTFELDT	CITY OF ASHEVILLE	7.17	INITIAL AIRFIELD CONSTRUCTION
1	1-22	FAAP-01	DEED	6/23/1958	368 (H)	335	MARTHA J. G. WESTFELDT	CITY OF ASHEVILLE	38.78	INITIAL AIRFIELD CONSTRUCTION
1	1-23 & 23a	FAAP-01	DEED	6/5/1959	368 (H)	147	GEORGE G. WESTFELDT	CITY OF ASHEVILLE	11.41	INITIAL AIRFIELD CONSTRUCTION
2	2	ADAP-05	DEED	7/28/1978	1195	458	JINJA RUMADA REID	CITY OF ASHEVILLE	3.90	RUNWAY EXTENSION
2	2	ADAP-05	DEED	8/10/1978	1197	457	JOSEPH L. MCDOWELL	CITY OF ASHEVILLE	3.40	RUNWAY EXTENSION
3	3	ADAP-05	DEED	5/31/1981	1270	712	ROGER E. PINNER	CITY OF ASHEVILLE	5.70	RUNWAY EXTENSION
3	3	ADAP-05	DEED	11/6/1981	1284	352	RICHARD E. HENNINGER	CITY OF ASHEVILLE	1.30	RUNWAY EXTENSION
3	3	ADAP-05	DEED	10/21/1982	1306	113	PAUL N. PAGE ESTATE	CITY OF ASHEVILLE	4.27	RUNWAY EXTENSION
4	4	ADAP-05	DEED	4/27/1981	1269	33	CARL LEE STEVENS	CITY OF ASHEVILLE	3.37	RUNWAY EXTENSION
4	4	ADAP-05	DEED	5/19/1981	1272	205	C. H. Q. INVESTMENTS, INC.	CITY OF ASHEVILLE	1.67	RUNWAY EXTENSION
4	4	ADAP-05	DEED	11/15/1982	1307	669	T. O. YOUNGBLOOD	CITY OF ASHEVILLE	3.93	RUNWAY EXTENSION
5a	5a	AIP-07	DEED	8/14/1990	761 (H) TRACT TWO	791	BENJAMIN ESHELEMAN ET. AL.	CITY OF ASHEVILLE	20.77	RUNWAY PROTECTION ZONE
5b	5b	AIP-07	DEED	8/14/1990	761 (H) TRACT ONE	791	BENJAMIN ESHELEMAN ET. AL.	CITY OF ASHEVILLE	20.20	RUNWAY PROTECTION ZONE
5c	5c	AIP-07	DEED	6/15/1991	1610	412	GRADY PINNER	CITY OF ASHEVILLE	2.75	RUNWAY PROTECTION ZONE
6	6	AIP-11	DEED	7/6/1990	1613	569	GRACE A. HENNINGER	CITY OF ASHEVILLE	4.64	RUNWAY PROTECTION ZONE
6	6	AIP-11	DEED	4/22/1999	2088	405	B. DAN MARKS	CITY OF ASHEVILLE	7.38	RUNWAY PROTECTION ZONE
6	6	AIP-11	DEED	12/12/1990	1633	128	FLORENCE STEPLETON	CITY OF ASHEVILLE	1.29	RUNWAY PROTECTION ZONE
6	6	AIP-11	DEED	2/5/1991	1639	122	ROGER E. PINNER	CITY OF ASHEVILLE	9.89	RUNWAY PROTECTION ZONE
6	6	AIP-11	DEED	2/12/1991	1639	767	OPAL P. CRYMBLE ET. AL.	CITY OF ASHEVILLE	17.23	RUNWAY PROTECTION ZONE
7	7	AIP-12	DEED	7/9/1991	779 (H) 1	7	DANIEL BOONE COUNCIL, INC. USA	CITY OF ASHEVILLE	47.93	BORROW SITE, RWY3J ERSA
8	8	AIP-14	DEED	8/17/1993	827 (H)	161	DOROTHY L. ALLEN ET. AL.	CITY OF ASHEVILLE	28.63	BORROW SITE, RWY1E ERSA
9	9	AIP-16	DEED	10/25/1993	831 (H)	546	WILLIAM J. CORN, JR.	CITY OF ASHEVILLE	24.56	BORROW SITE, RWY1B ERSA
9	10	NON-AIP	DEED	9/13/2004	3771	434	GRACE A. HENNINGER	CITY OF ASHEVILLE	5.88	RUNWAY PROTECTION ZONE
11	11	NON-AIP	DEED	10/13/1996	1873	296	OPAL P. CRYMBLE ET. AL.	CITY OF ASHEVILLE	33.62	RUNWAY PROTECTION ZONE
12	11	NON-AIP	DEED	6/15/2005	4049	699	SOUTHBRIDGE ASSOCIATES	CITY OF ASHEVILLE	0.12	RUNWAY PROTECTION ZONE
12	-	NON-AIP	DEED	12/20/2016	5173	830	ROGER E. & WANDA B. PINNER	GREATER ASHEVILLE REGIONAL AIRPORT AUTHORITY	4.00	PURCHASED WITH LOCAL FUNDS
13a	-	AIP-44	DEED	8/8/2014	1584	350	BRIGHTSTAR ASSOCIATES, INC. & BRITE STARS, LLC	GREATER ASHEVILLE REGIONAL AIRPORT AUTHORITY	7.84	PART 77 TEMPORARY RUNWAY 17-35
13b	-	AIP-44	DEED	8/8/2014	1584	350	BRITE STARS, LLC	GREATER ASHEVILLE REGIONAL AIRPORT AUTHORITY	7.50	PART 77 TEMPORARY RUNWAY 17-35
14	-	NON-AIP	DEED	5/28/2017	1584	350	WARRIOR GOLF MANAGEMENT, LLC	GREATER ASHEVILLE REGIONAL AIRPORT AUTHORITY	2.2	RUNWAY PROTECTION ZONE
(H) HENDERSON COUNTY DEEDS										